




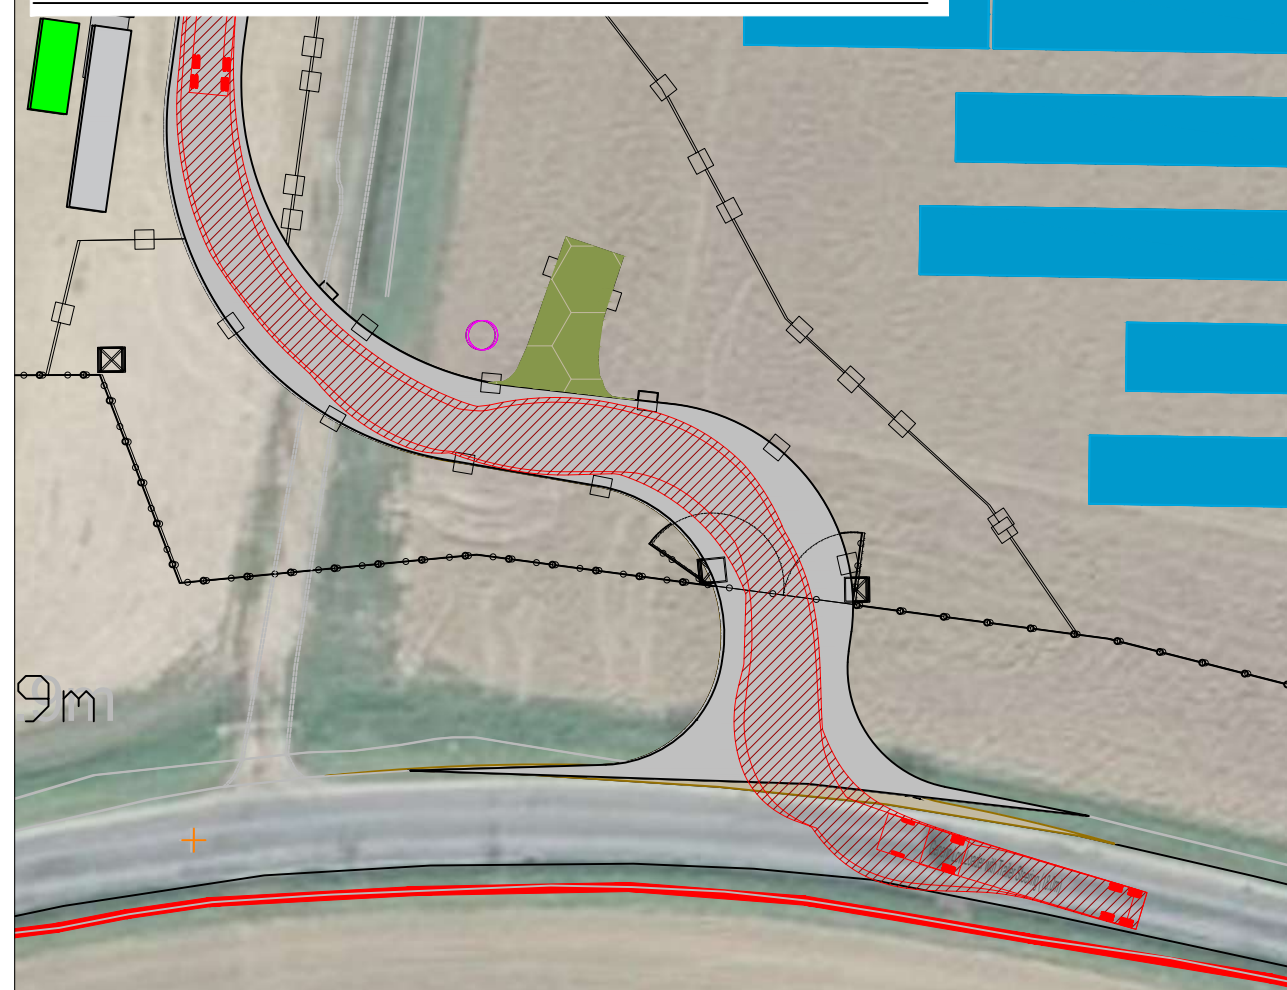


VIEWPORT 2 - NORTHERN PARCEL - EGRESS (1:500@A3)

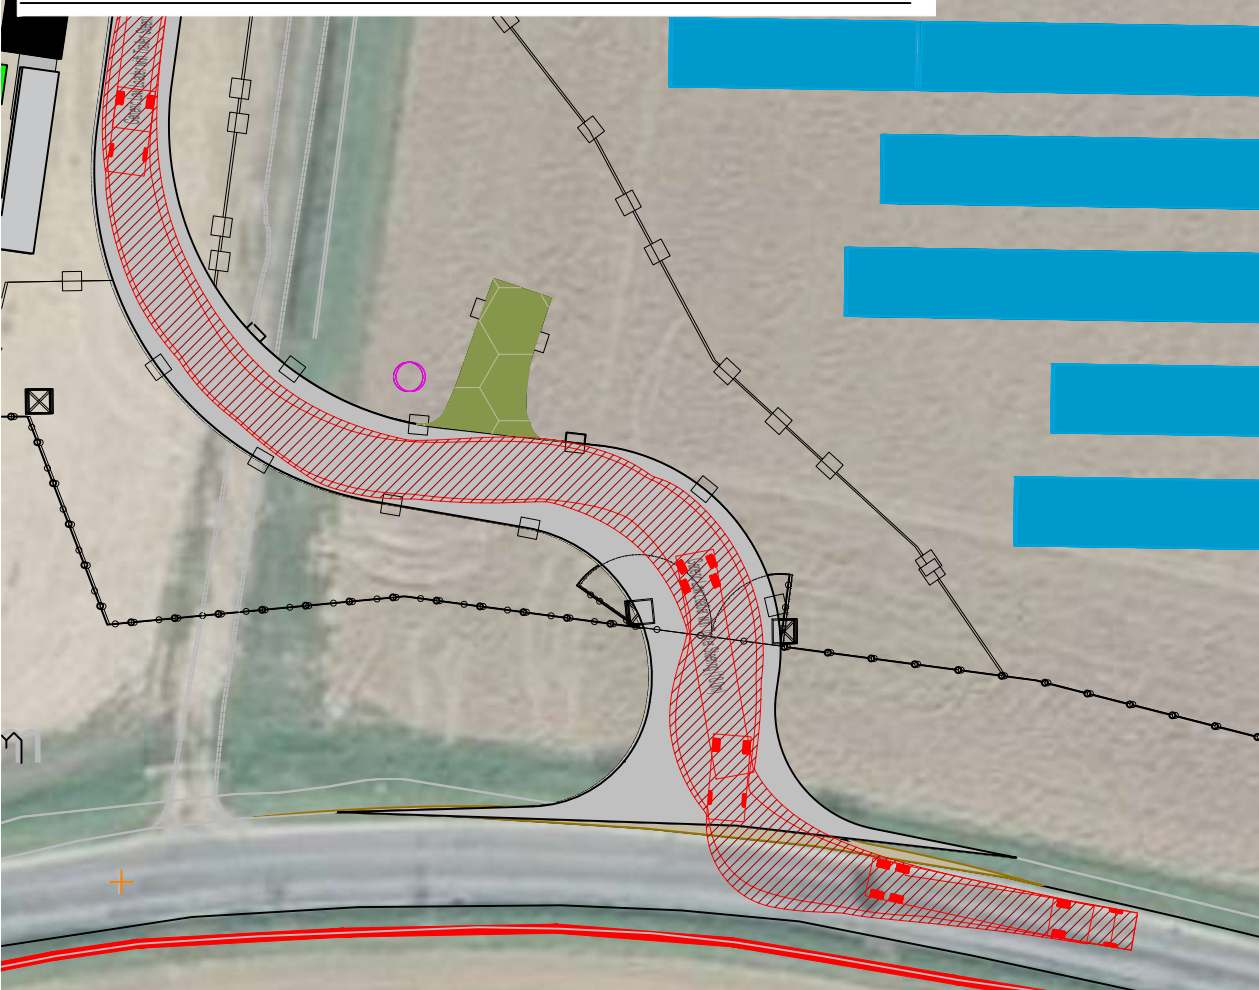

VIEWPORT 3 - PASSING PLACE (1:500@A3)

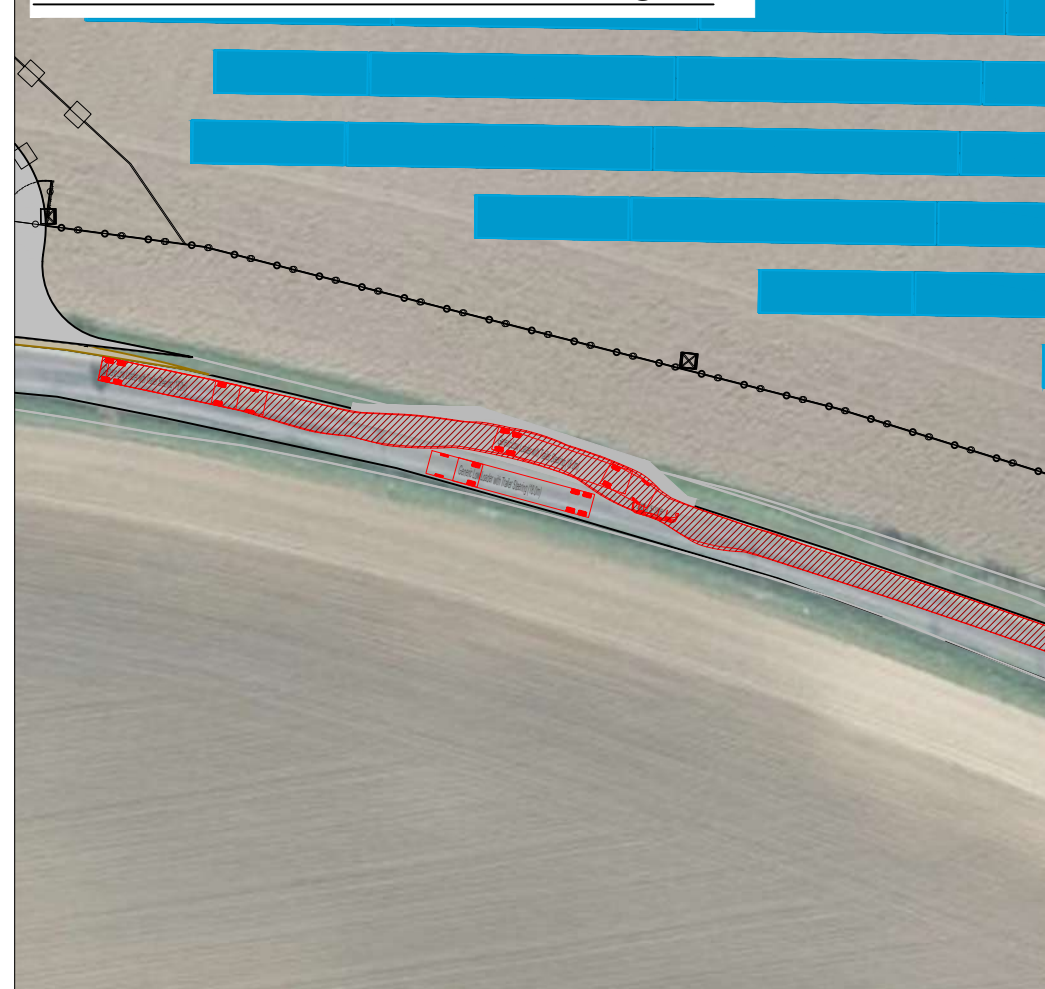

VIEWPORT 4 - GRAVELEY LANE (1:5000@A3)

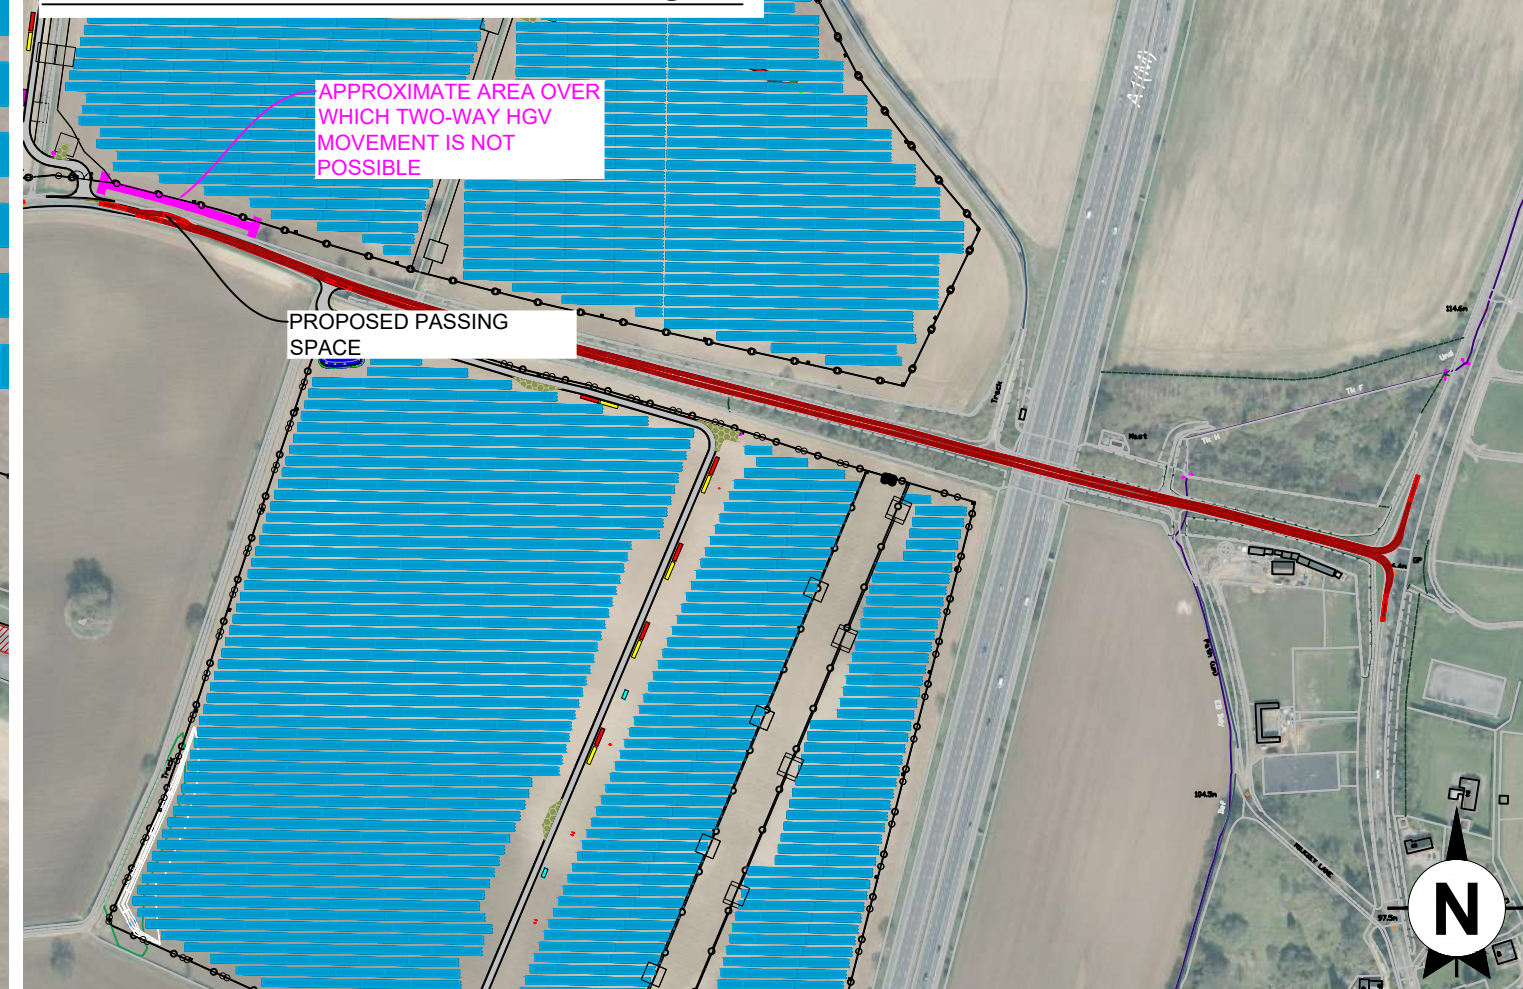

● Revision History		● Date
A	Non Material Amendment	Mar 2026

5' 6"

14' 9 3/4"

4' 11"

1' 5 1/2"

1' 5 1/2"

1' 3 1/2"

1' 3 1/2"

1x 90° Haurz

1x 10° Vert

Generic Low Loader with Trailer Steering (18.0m)	
Overall Length	17.918m
Overall Width	2.540m
Overall Body Height	3.408m
Min Body Ground Clearance	0.332m
Max Track Width	2.520m
Lock to lock time	6.00s
Kerb to Kerb Turning Radius	6.350m

Chester Office Well House Barns Brighton Chichester CM4 5DH	South Manchester Office Canalside House 76 Water Lane Whitehouse S93 6BB	
0844 8700 007 - www.axissped.co.uk		
client: AGR. 4 SOLAR LIMITED		
project: PRIORITY FARM SOLAR ARRAY		
drawing title:		
SWEPT PATH ASSESSMENT - REVISOR WATER LANE AND GRAVELEY LANE		
date: 05/22		
drawing number:		drawn by: checked
3001-01-ATRO3		status: Prelim
scale(s): A5 STATED@A3		rev: A
planning environment design		