

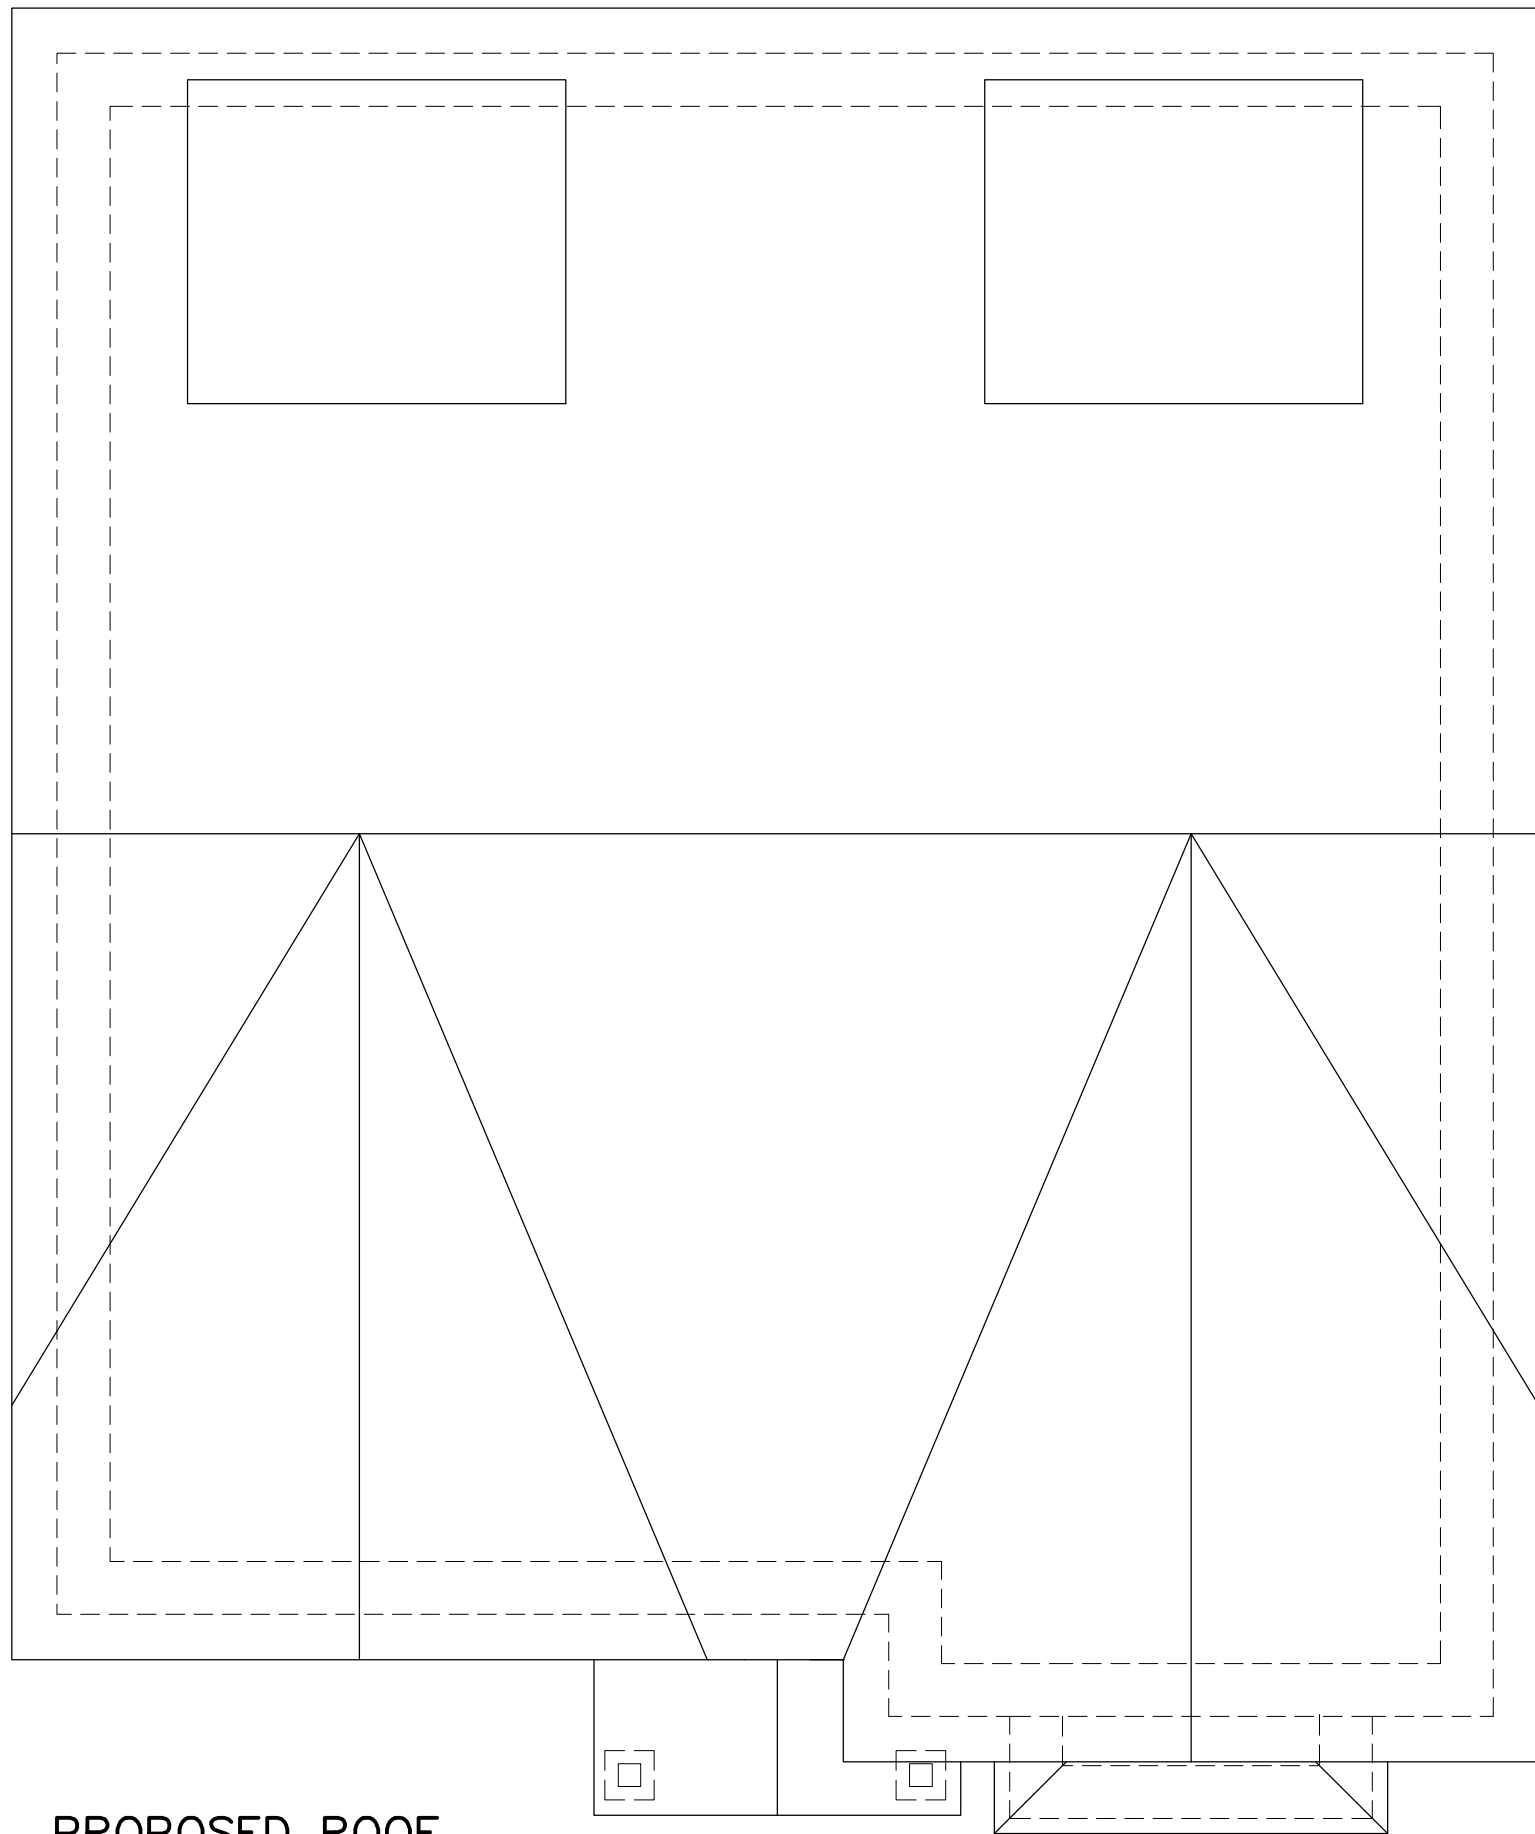
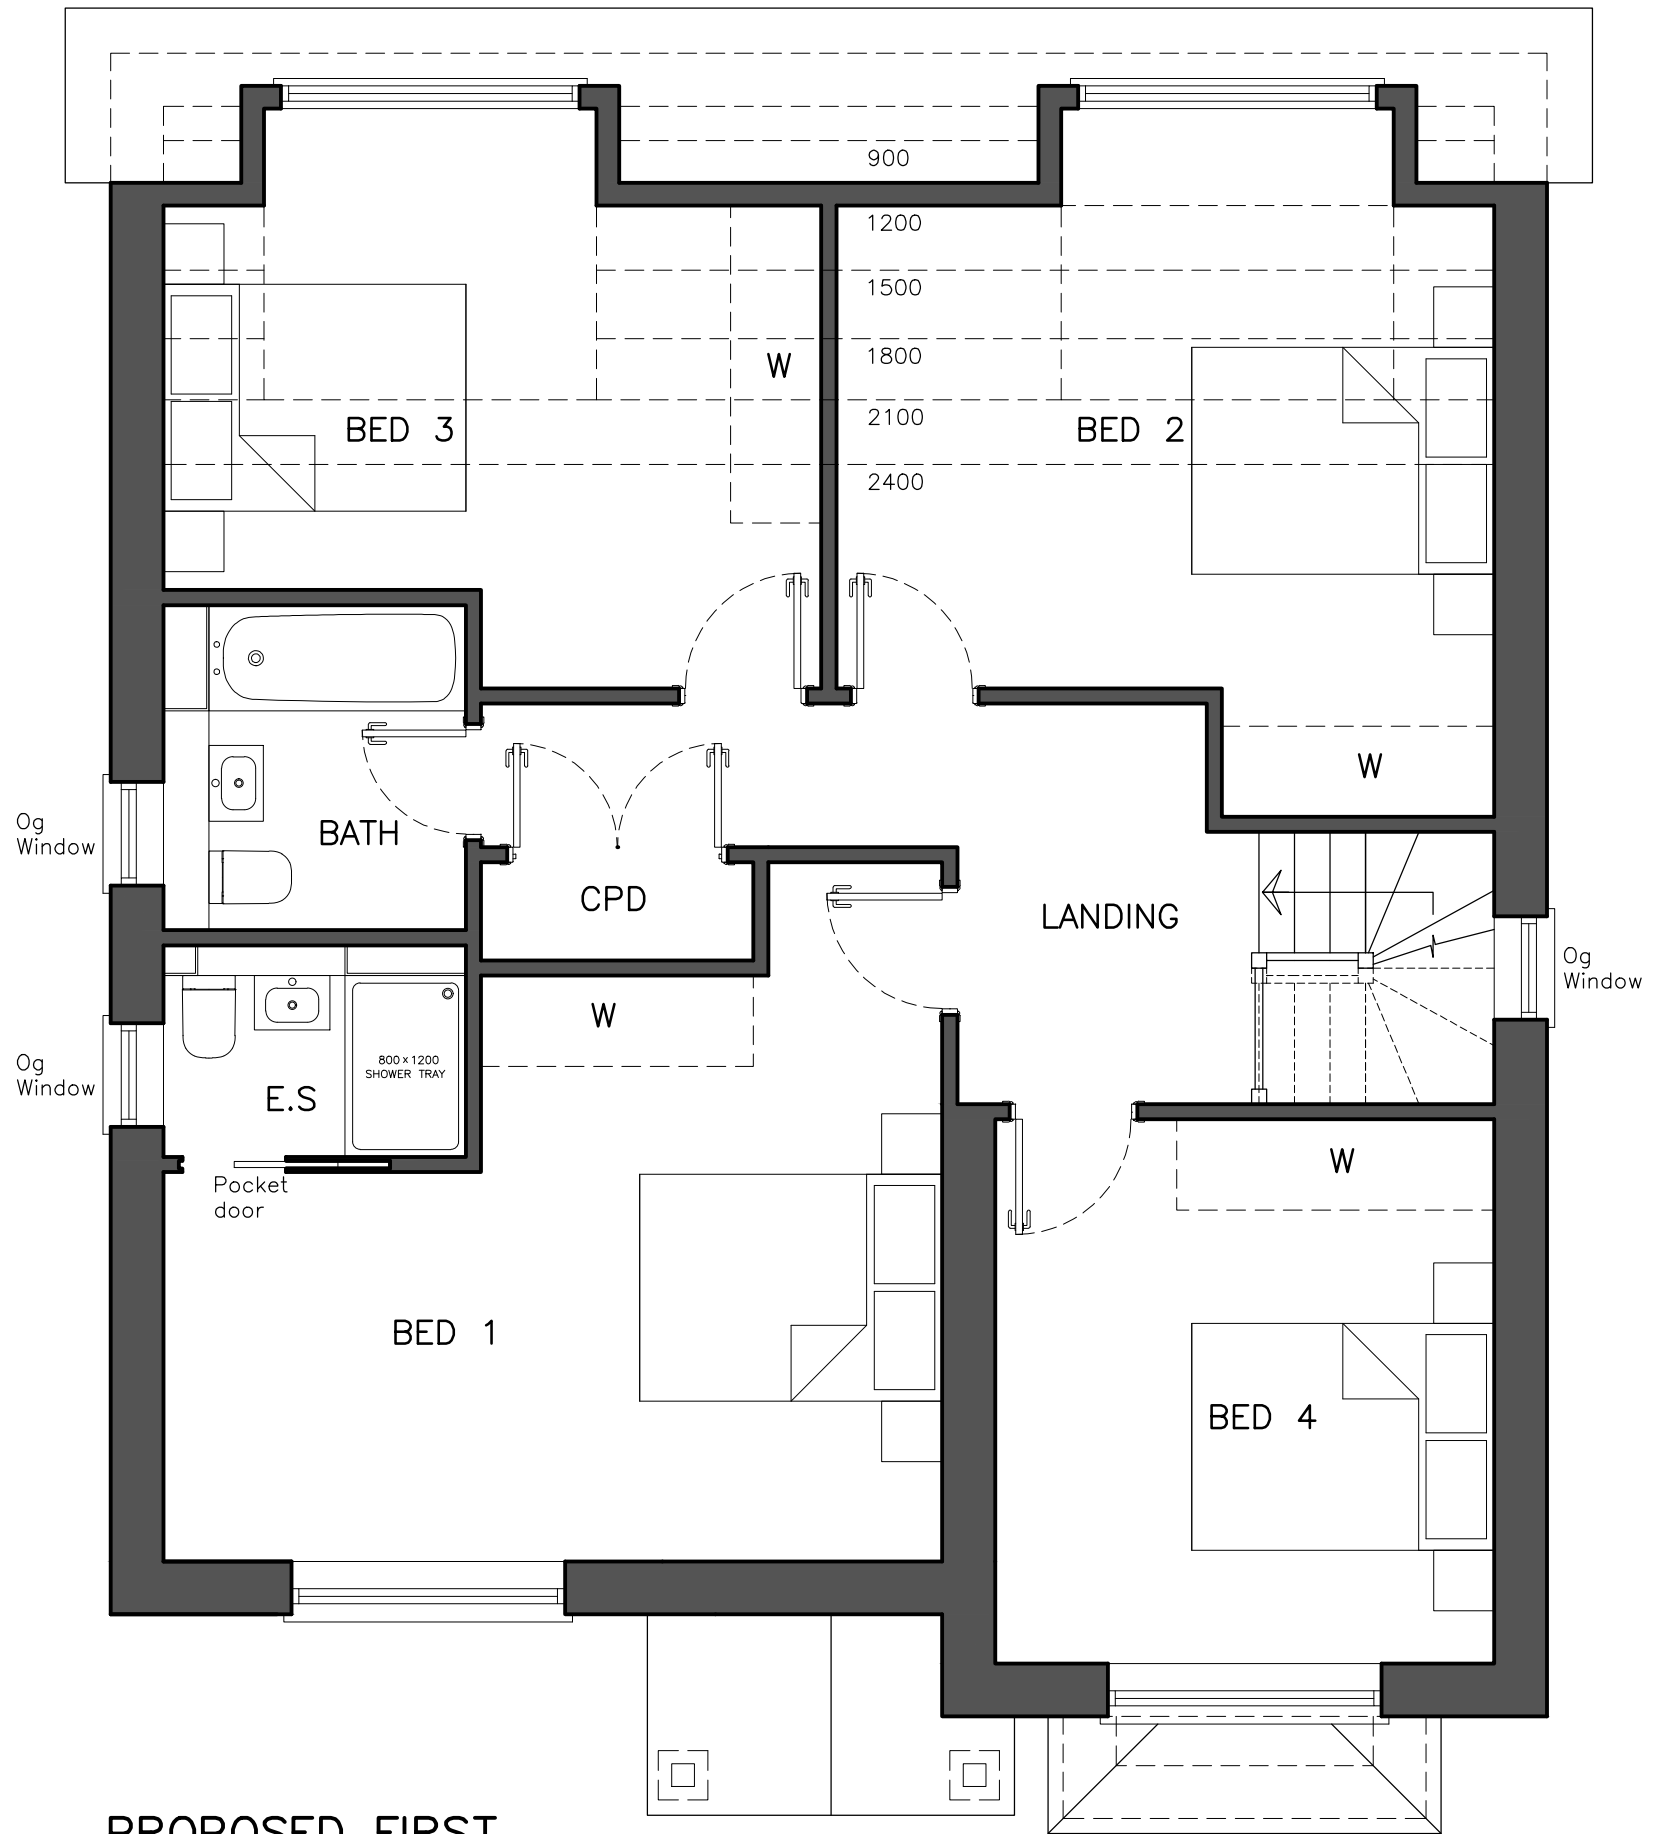


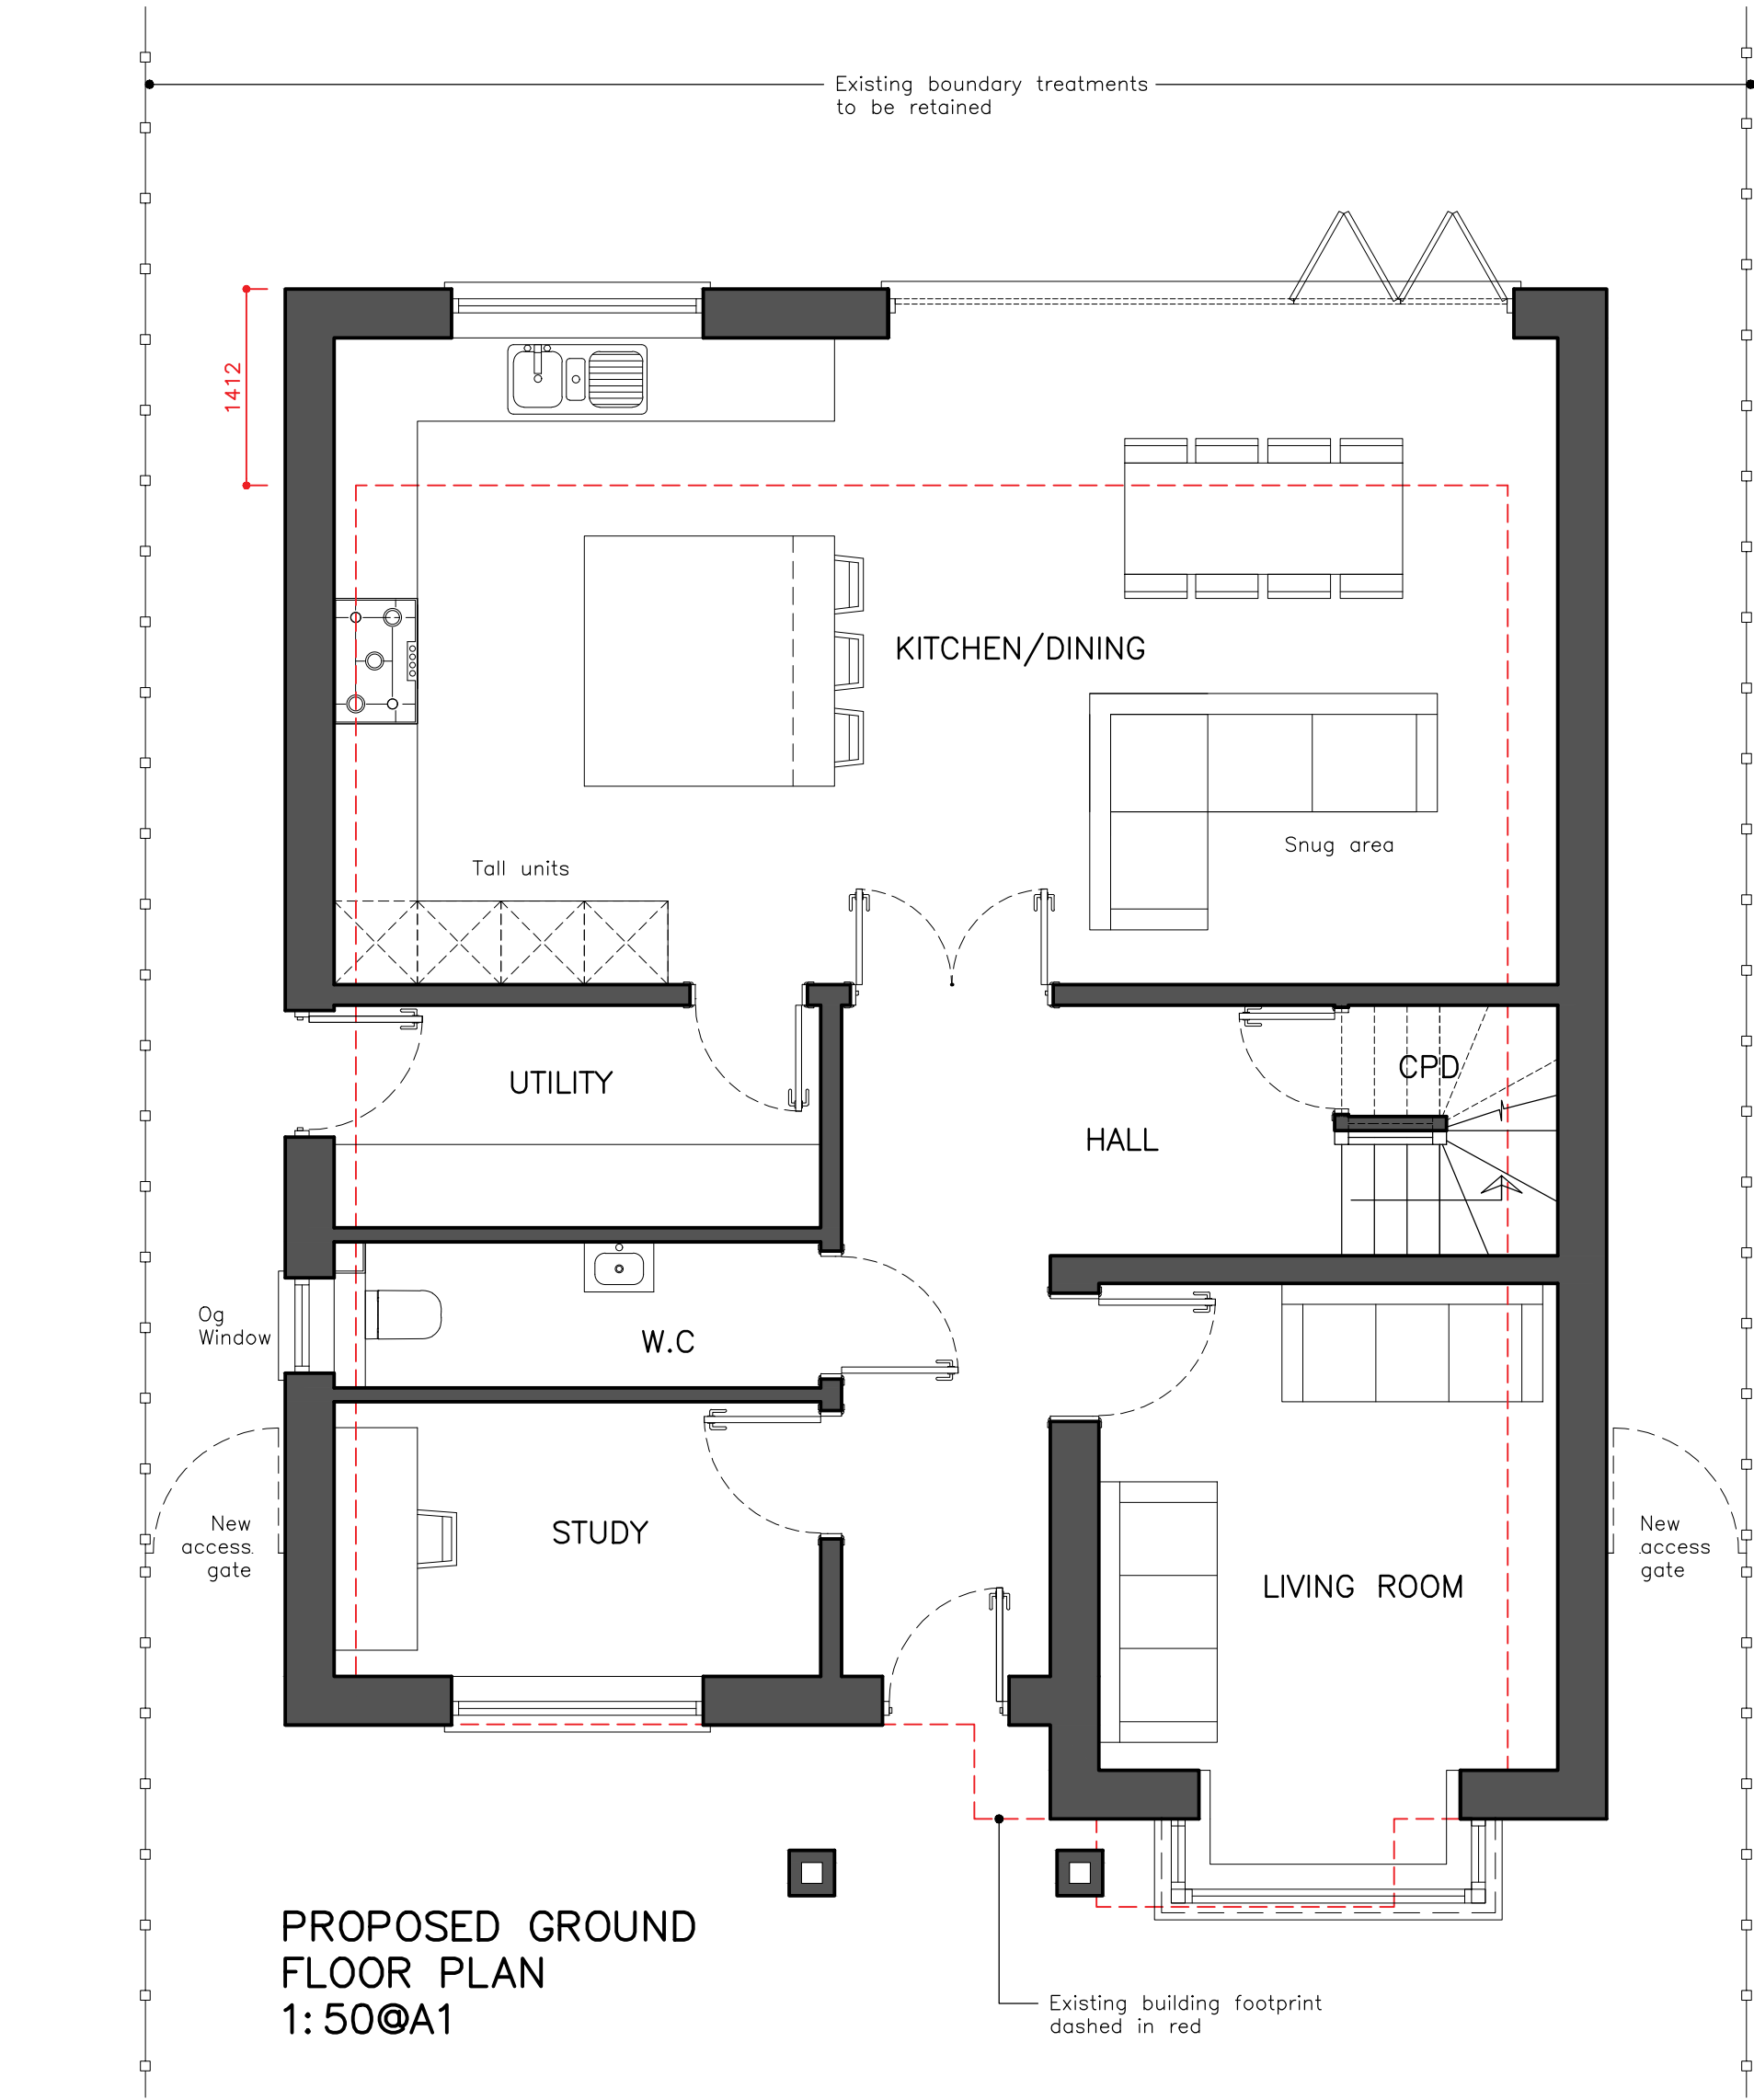

Proposed Plans & Existing & Proposed Street Scenes

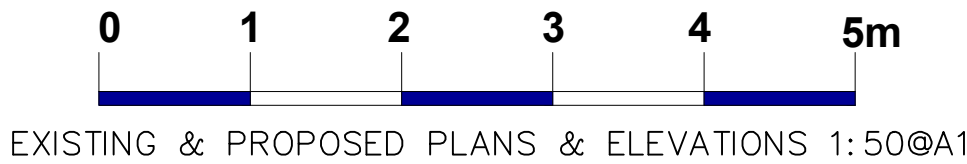

 Architectural Services E: JDBdesign@hotmail.co.uk T: +44 (0)7873393257	A Existing and proposed street scenes created.		11/03/26
	Project 211 Icknield Way, Letchworth		
	Title Proposed Plans & Existing & Proposed Street Scenes		
	Scale As shown @A1	Date Feb 26	Drawn JB
	Drawing No. 295/26/101	Checked XXX	Revision A