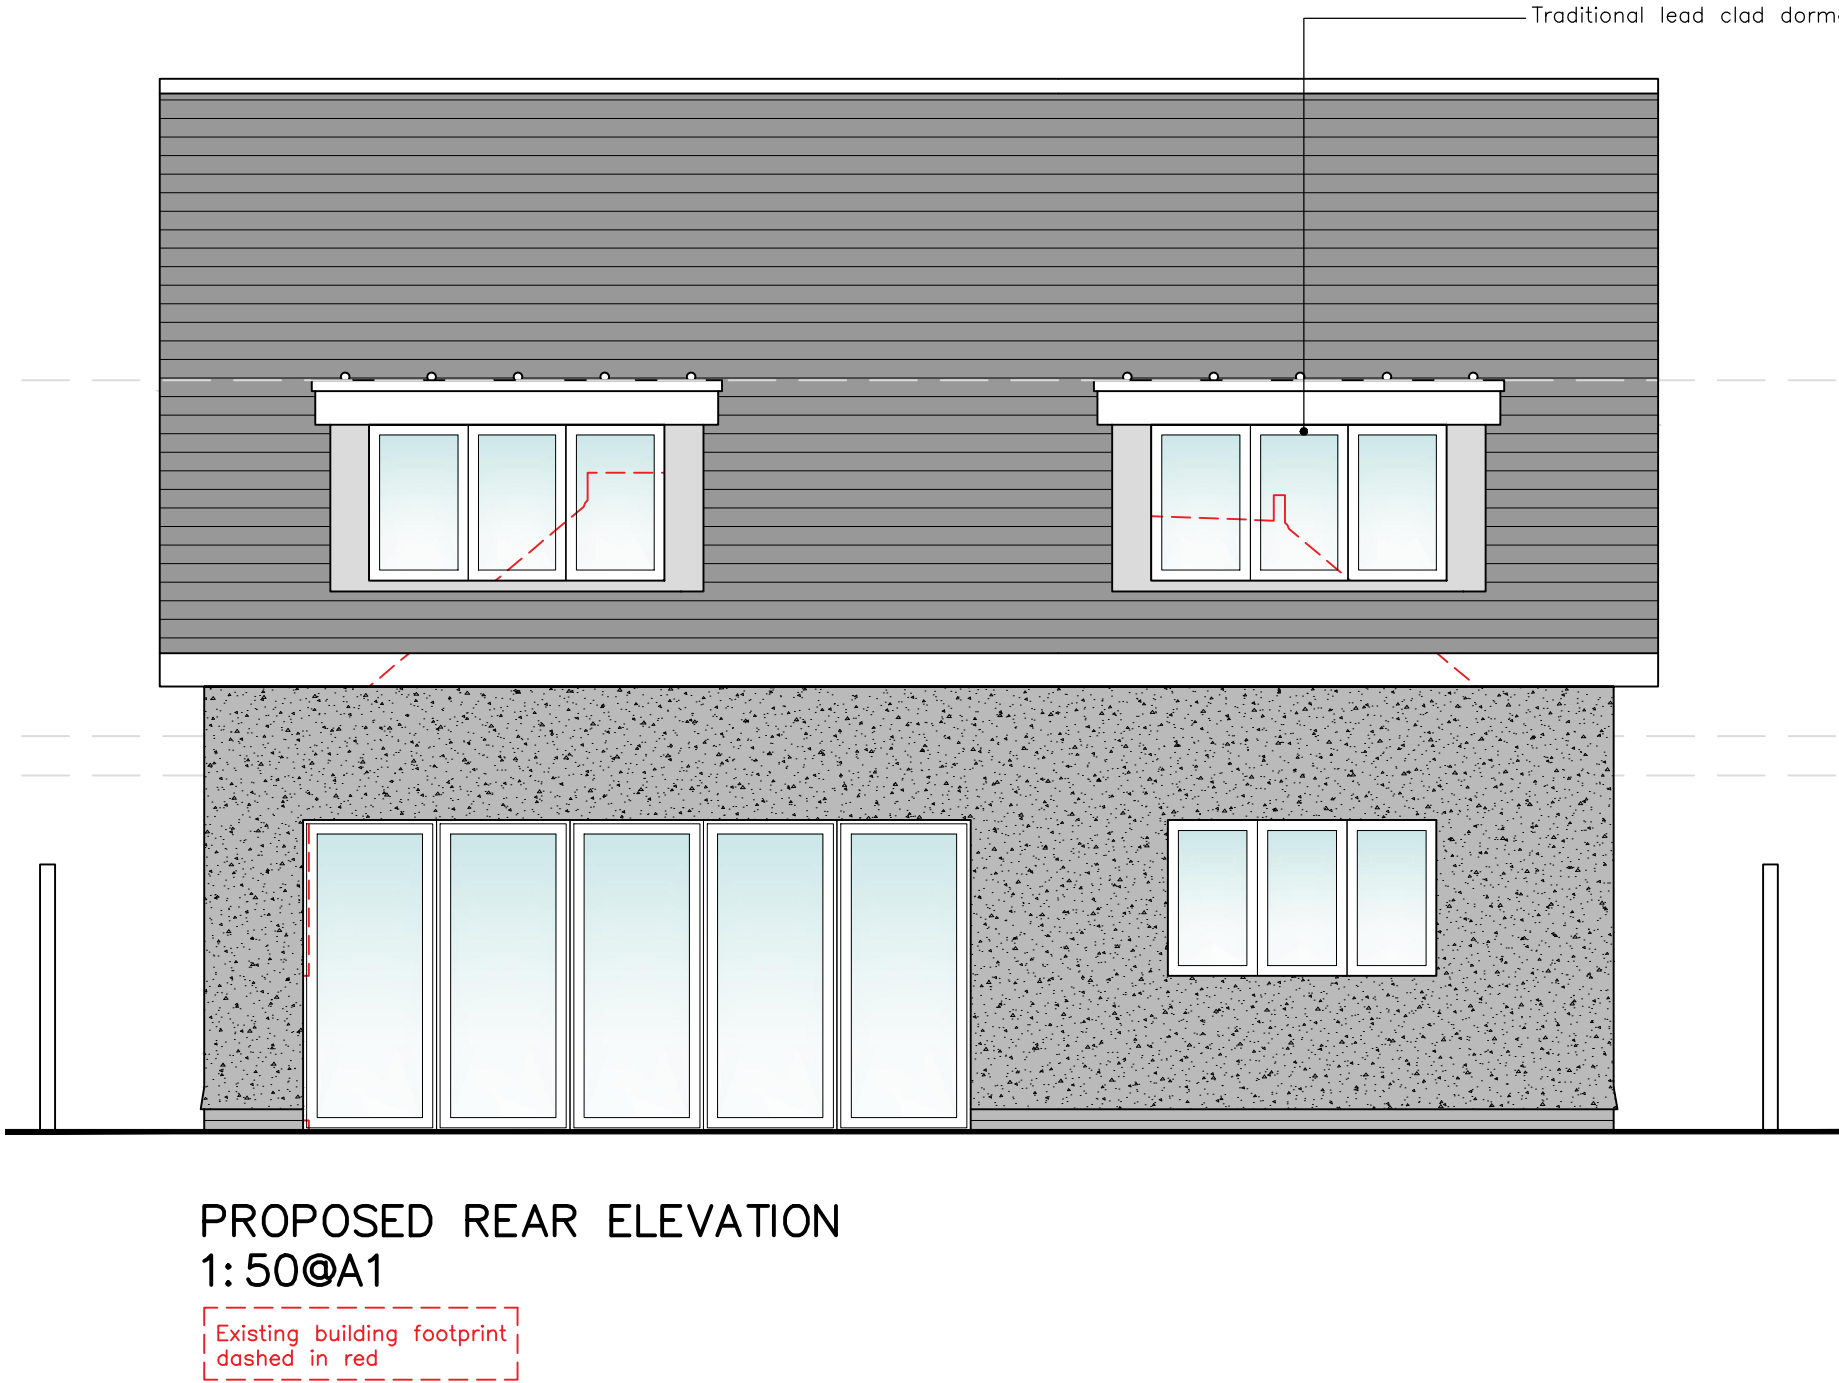
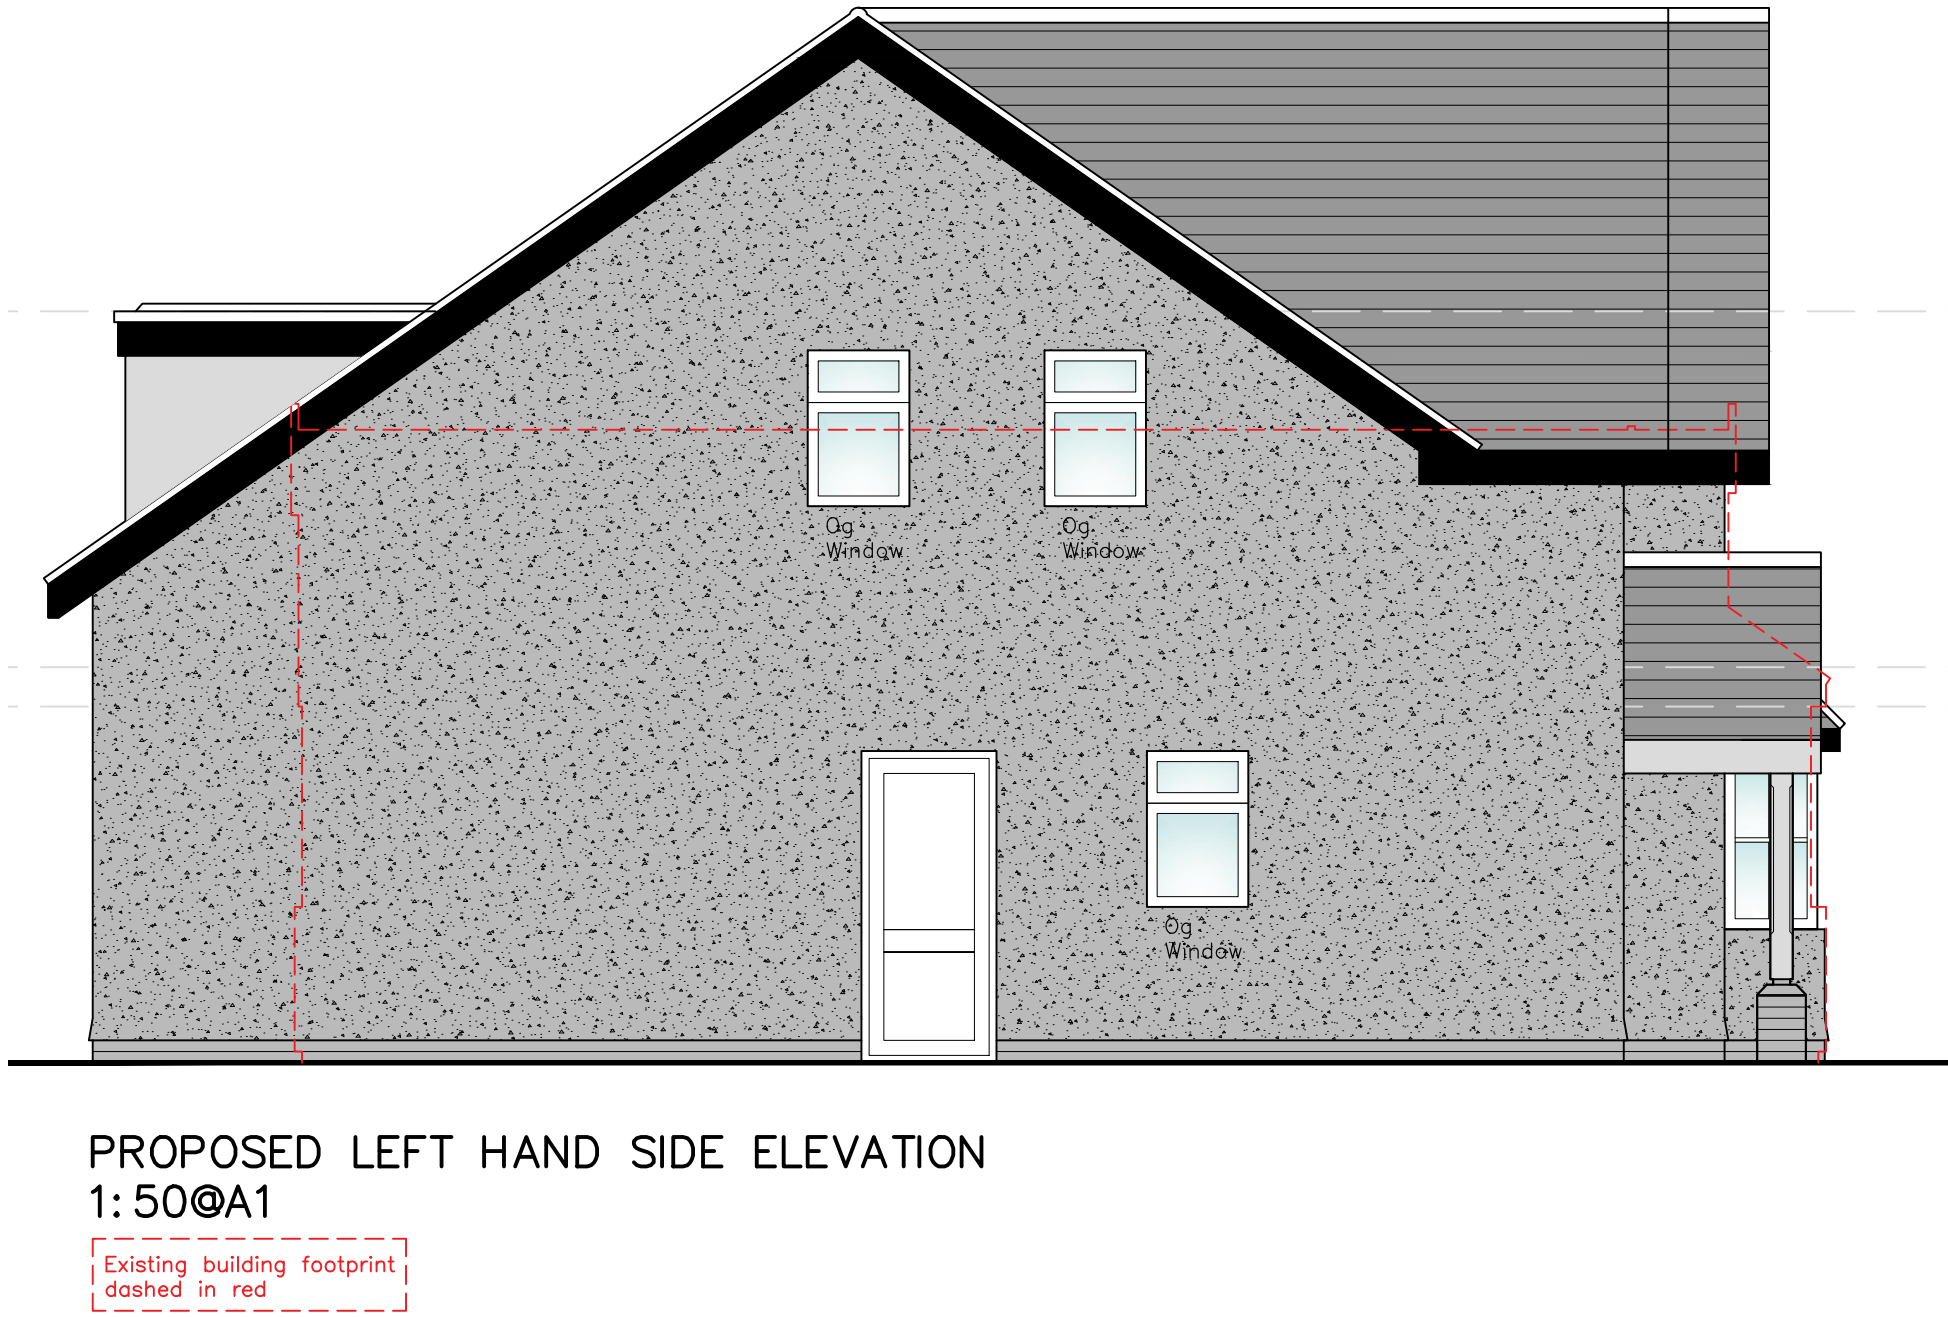
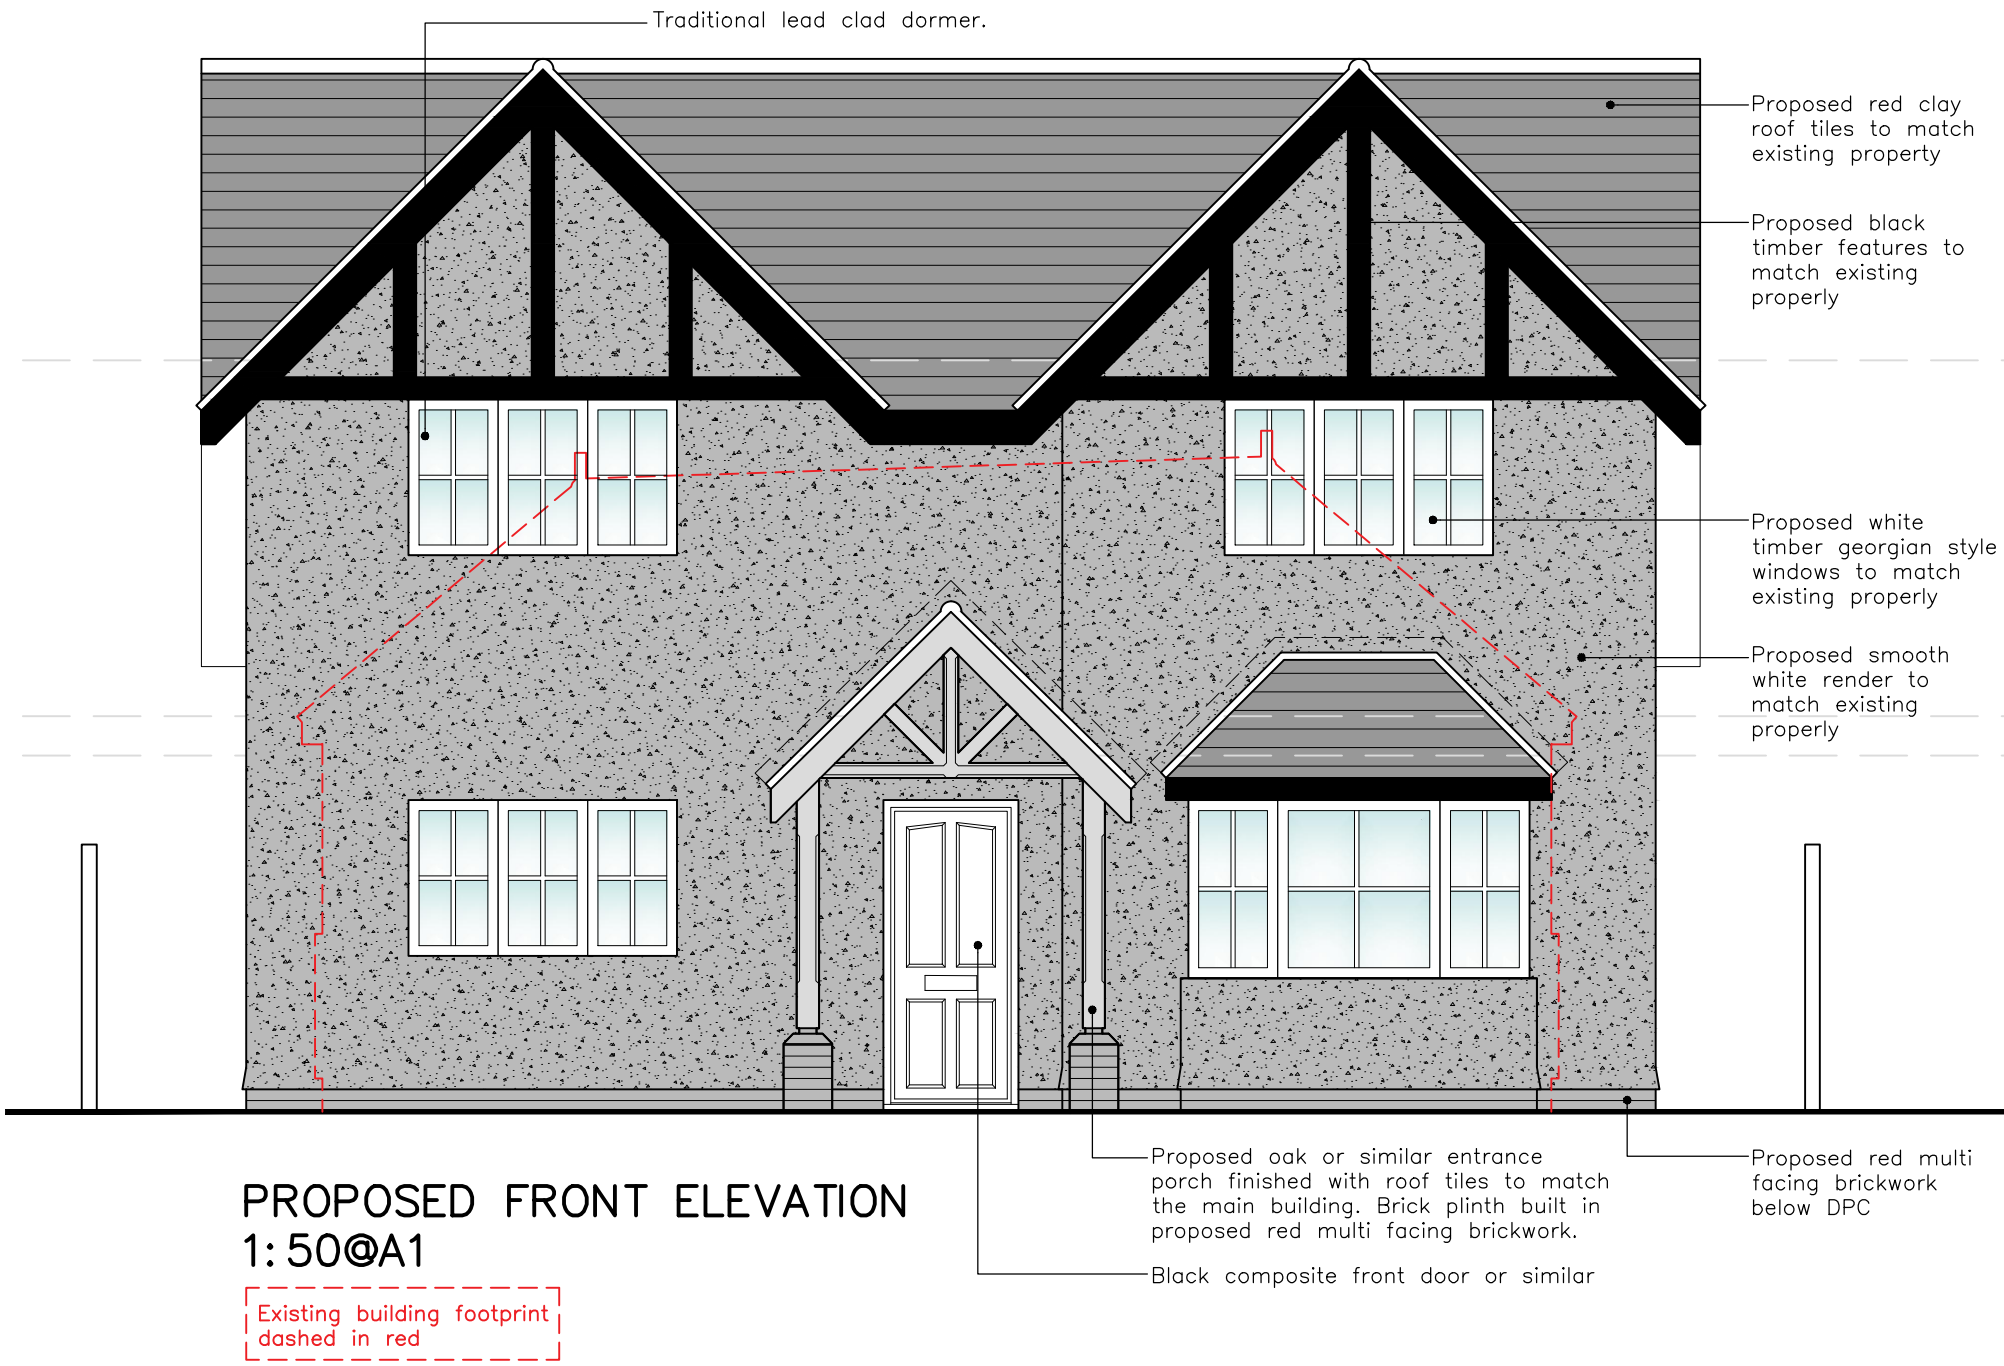


 JDB DESIGN Architectural Services E: JDBdesign@hotmail.co.uk T: +44 (0)787 5393257	Project: 211 Icknield Way, Letchworth			
	Title: Proposed Elevations			
	Scale: As shown @A1	Date: Feb 26	Drawn: JB	Checked: XXX
	Drawing No.: 295/26/102	Revision: -		