


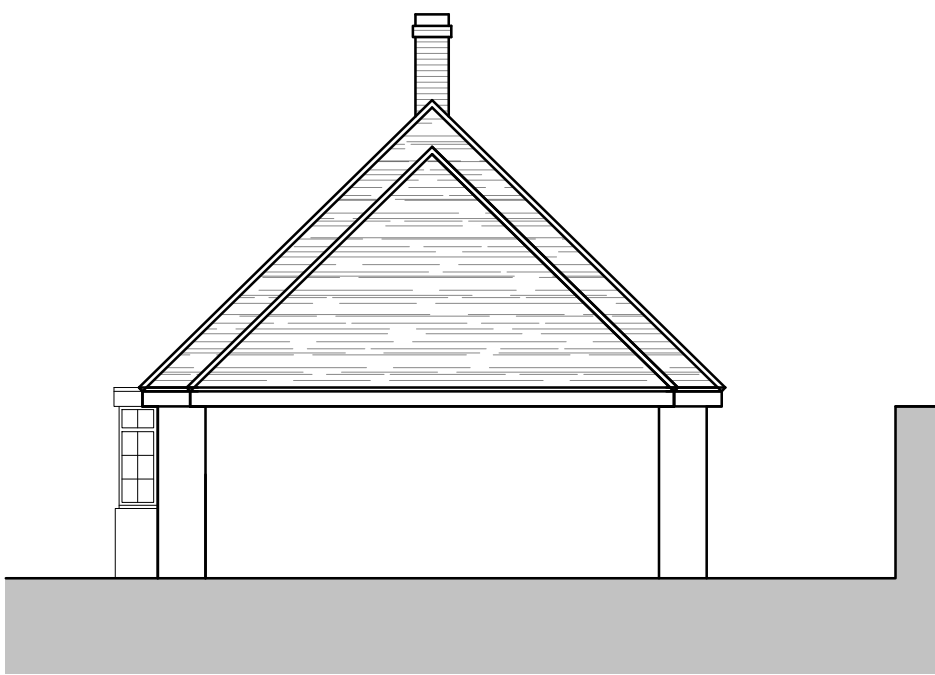


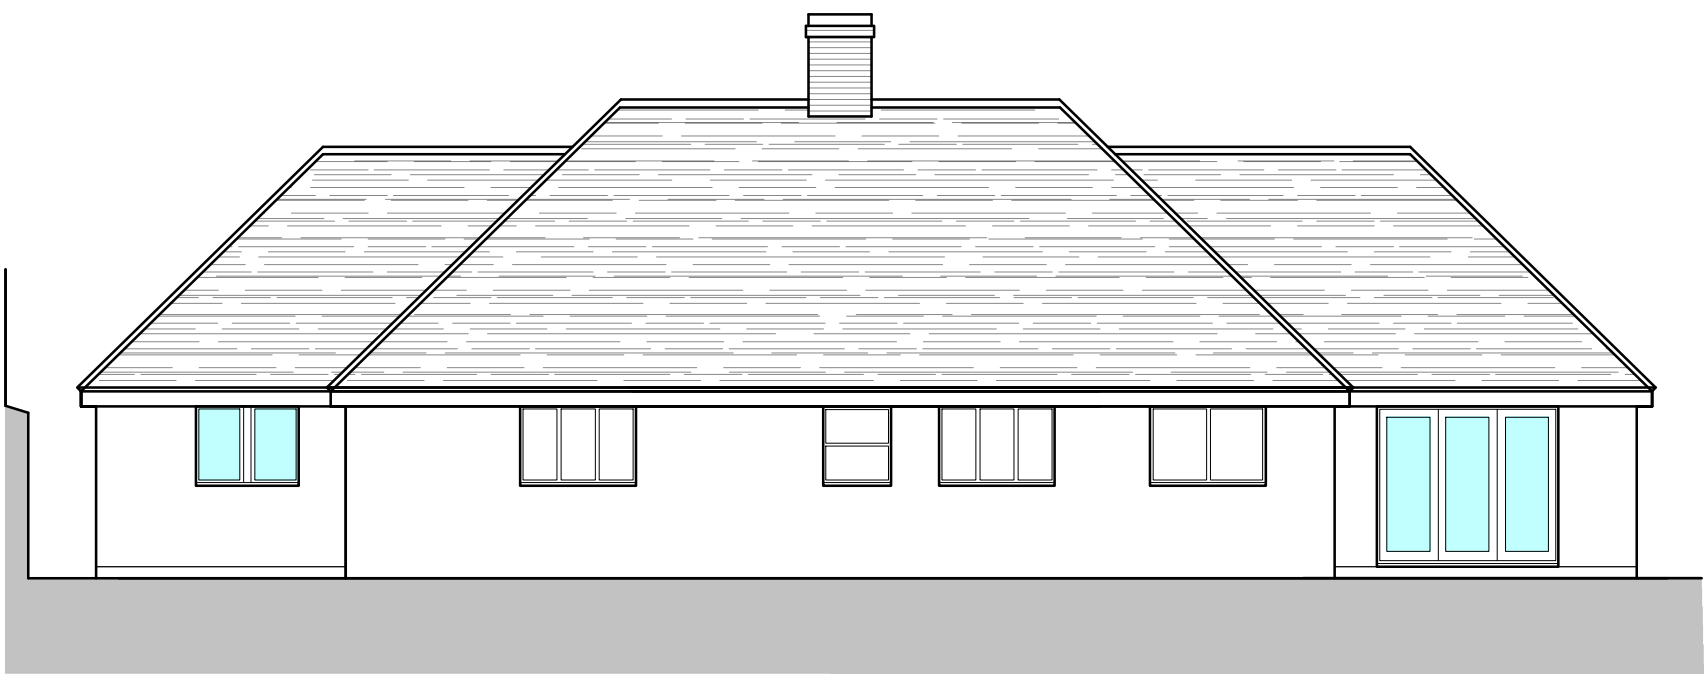

Existing/proposed (no change).

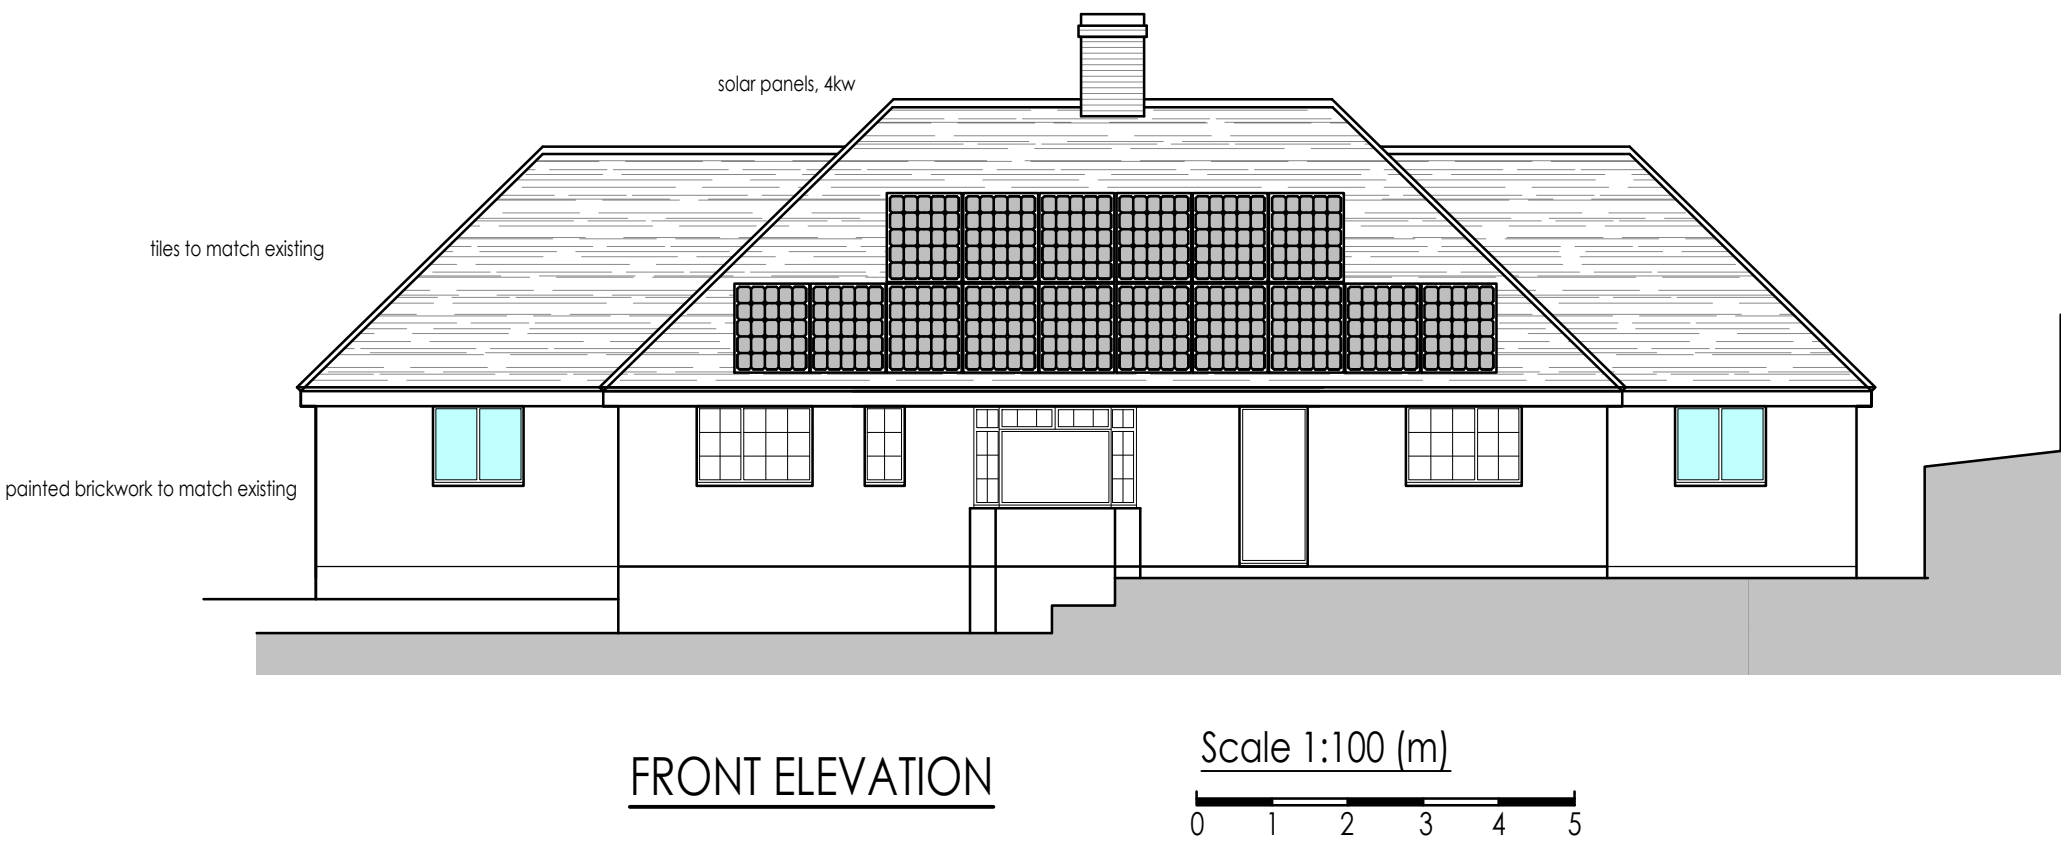

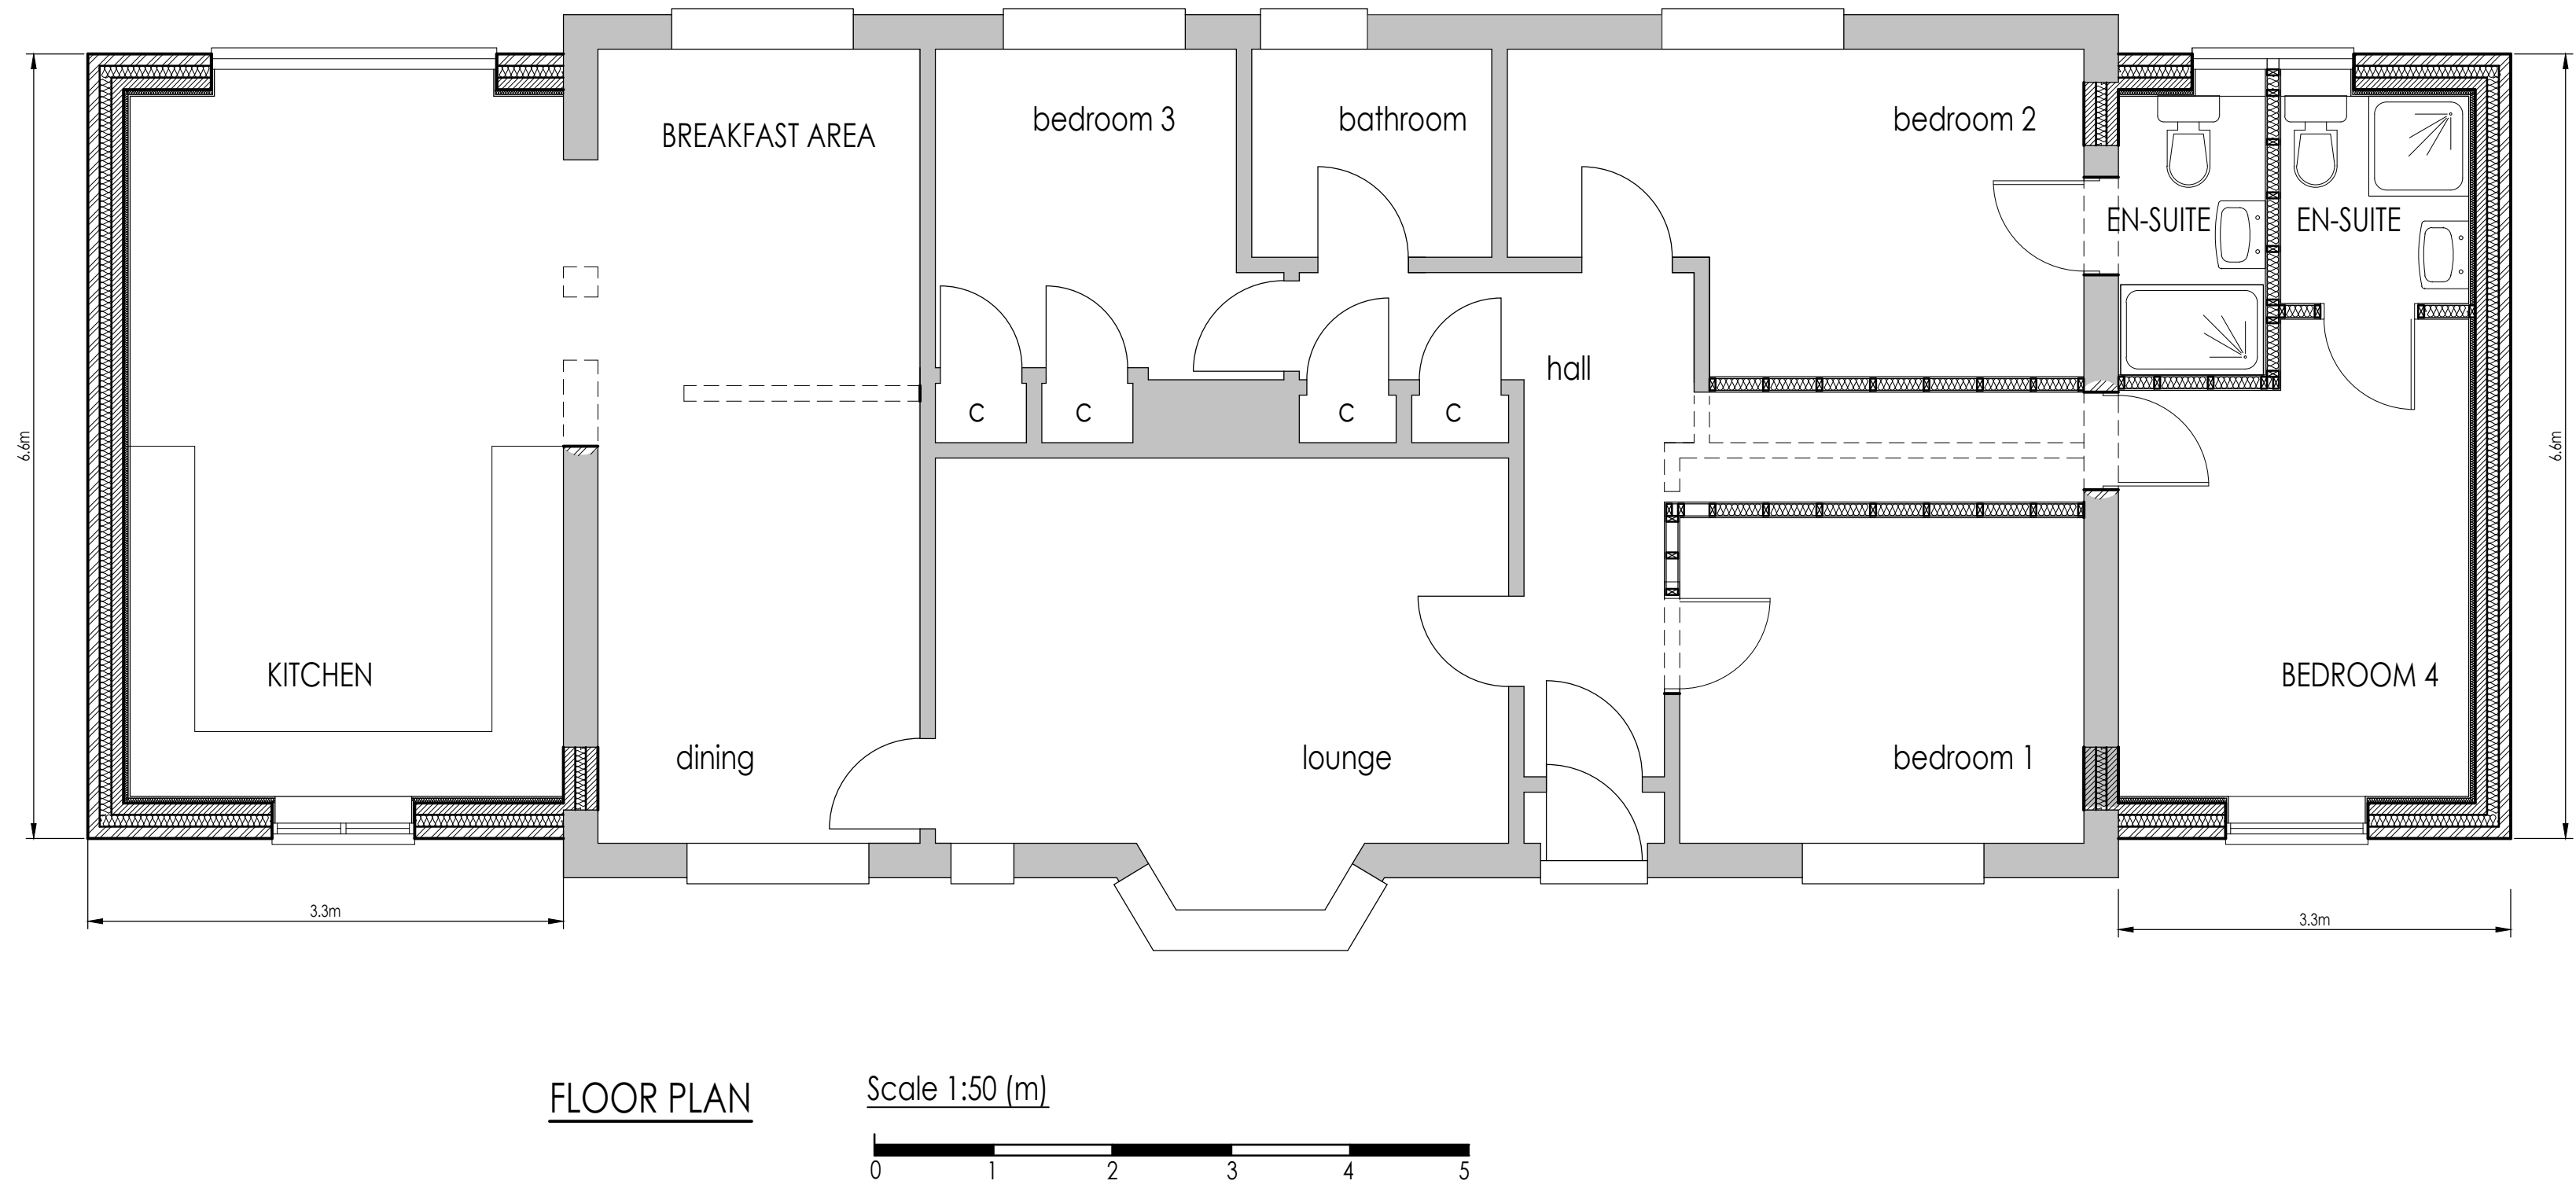

Whymark & Moulton
Chartered Surveyors &
Building Engineers
14 Cornard Road, Sudbury,
Suffolk. CO10 2XA
Tele: 01787 371371

Project

PROPOSED EXTENSIONS AND ALTERATIONS
EDGELY
GRANGE BOTTOM
ROYSTON
HERTS

AS PROPOSED

Scale

1:50, 1:100,

Date

Nov 2022

Drawing No

21/027-04 A

Amendments

A Nov 2022 Scale Bars added