



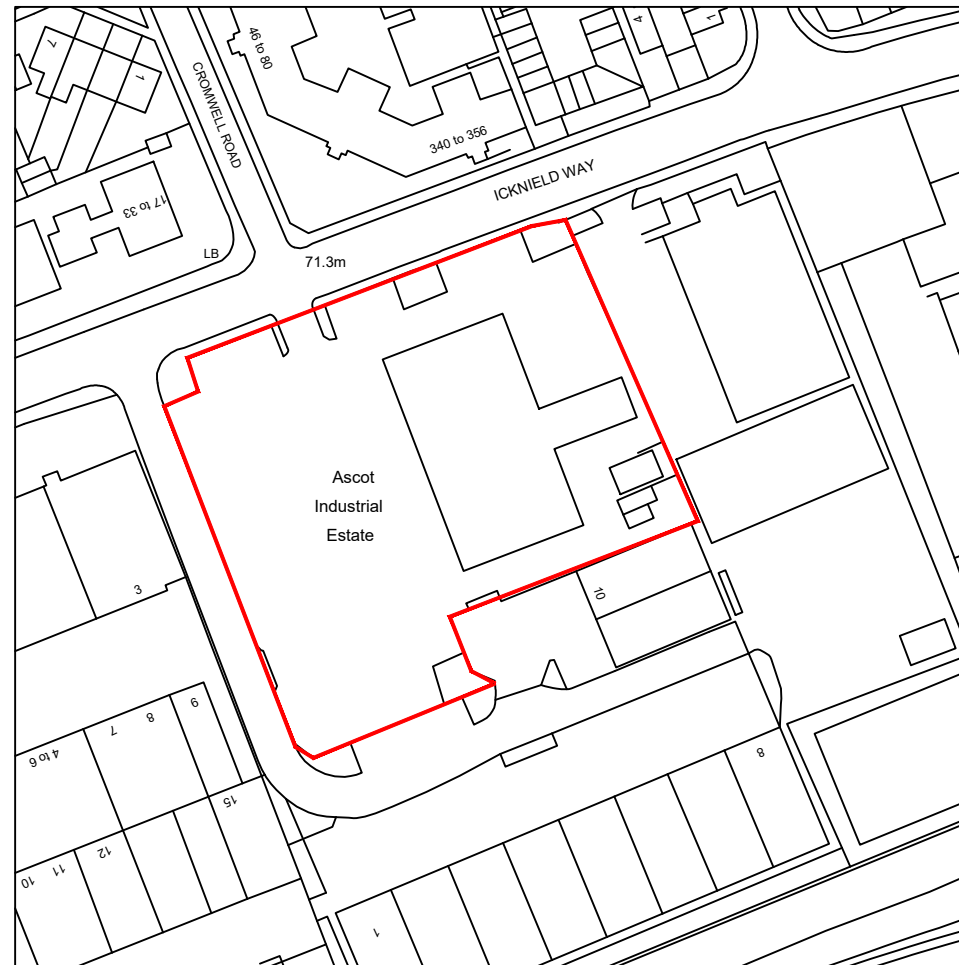

Ordnance Survey, (c) Crown Copyright 2025. All rights reserved. Licence number 100022432

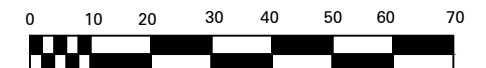

QSF001 ISSUE 3

Tara Signs Ltd St Peters Place Western Road
Lancing West Sussex BN15 8SB
T: 0044 (0)1903 750710 tarasigns.com

© 2025 - Tara Signs Ltd

Scale 1:1250 @ A4

Date 06/03/2025

Job No 23261

Drg No 23261-P-001

Drg Ref REN22 CI0976

Drawn By JP

Revisions

REV A

Address

LETCWORTH RENAULT
ICKNEILD WAY
LETCWORTH GARDEN CITY

SG6 1TD

Title

LOCATION PLAN