


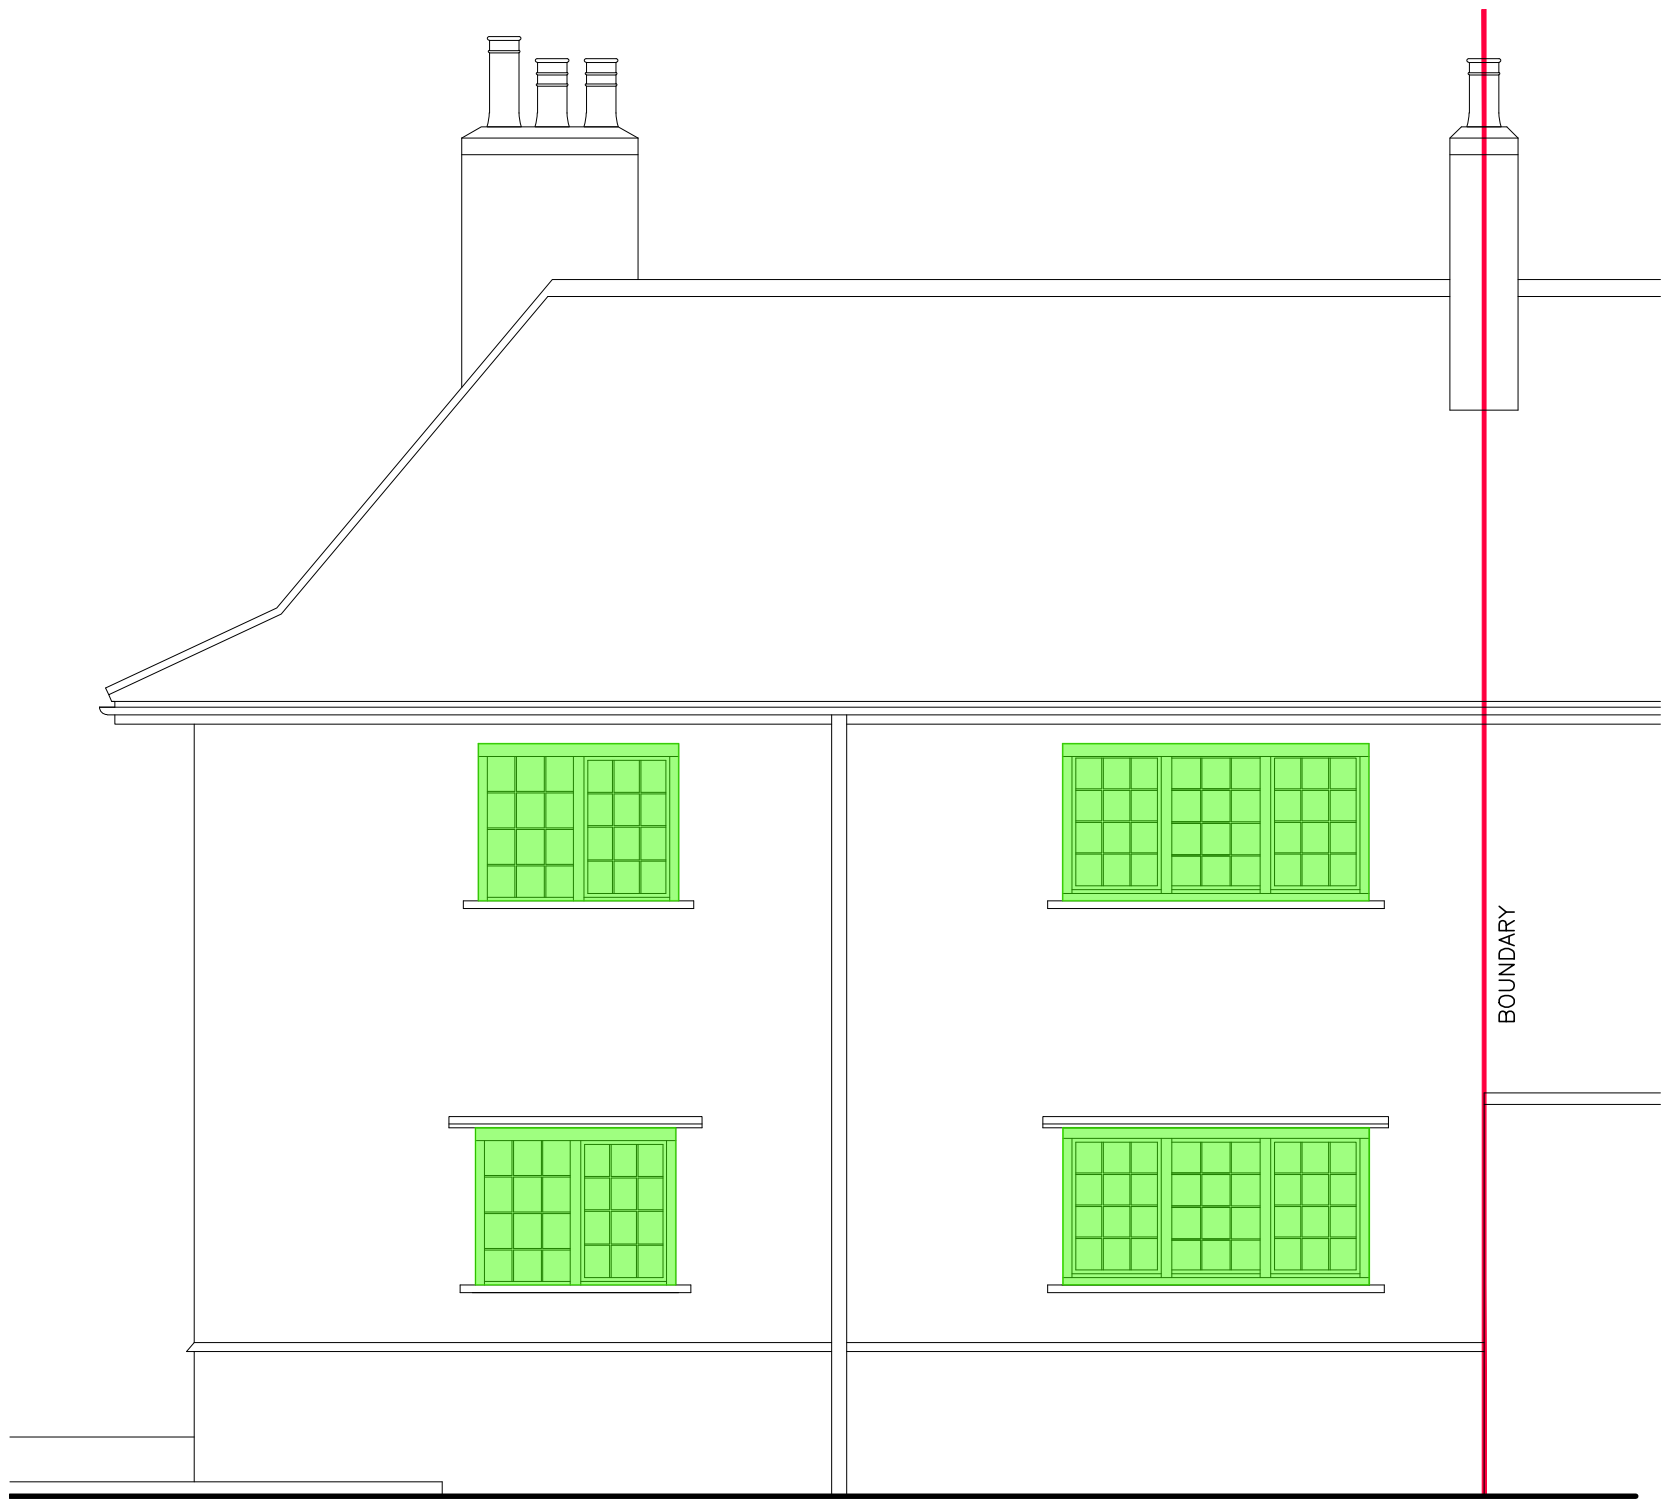

RENDER AROUND WINDOWS TO BE REPLACED IS TO BE MADE GOOD WITH ROUGH CAST RENDER AND PAINTED TO MATCH EXISTING

ELEVATION B (1:50)
WINDOWS SHOWN GREEN SHADED
TO BE REPLACED

NOTES AND REVISIONS No dimensions are to be scaled from this drawing. All stated dimensions must be verified on site. Lobs Design must be advised of any discrepancies. This drawing must be read together with the specification/Bill of Quantities and related drawings. This drawing is for the purpose of obtaining Planning & Building Regulations Approval only. Should the contractor use them to build from then they assume full responsibility for the design.							Client				Drawing Title						
							32 Field Lane				Elevation B						
							Letchworth Garden City				Proposed						
							Herts, SG6 3LE										
							Project				Scale						
						Replacement Windows				As Shown		Date		Drawn		Checked	
										Project No		Drawing No		Revision			
										LD801		P02		A			
<																	