



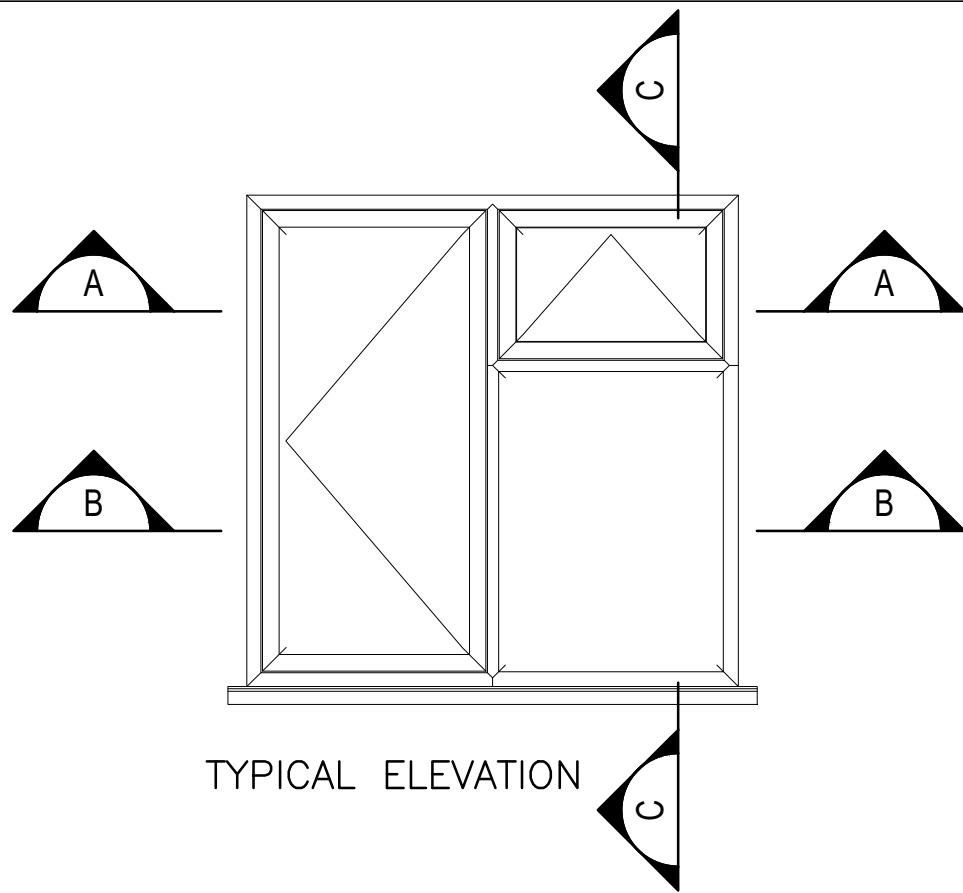


TYPICAL ELEVATION

uPVC WINDOW WITH WHITE SMOOTH FINISH INTERNALLY

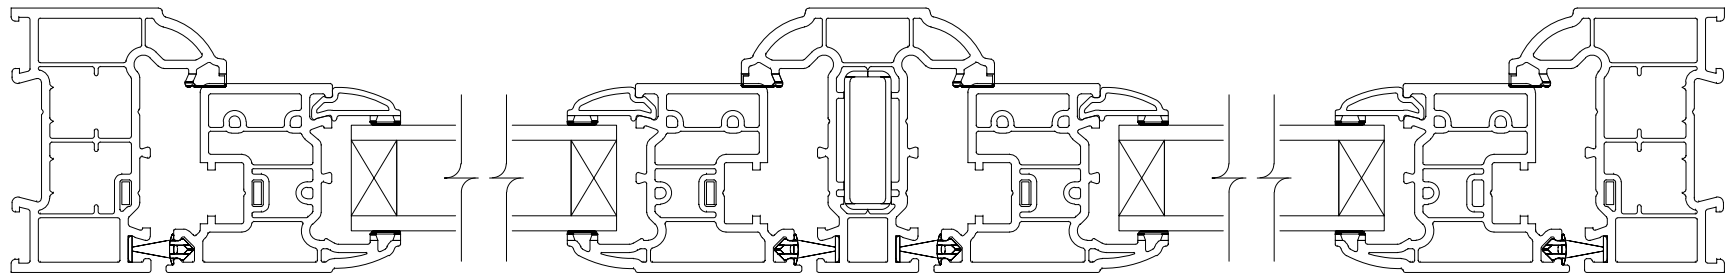


SECTION A-A

uPVC WINDOW WITH WHITE GRAINED FINISH EXTERNALLY

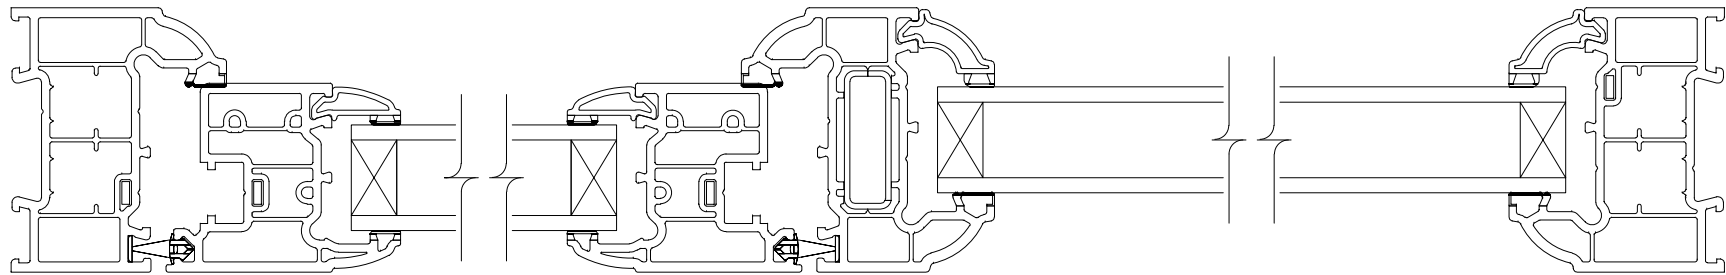

SECTION B-B

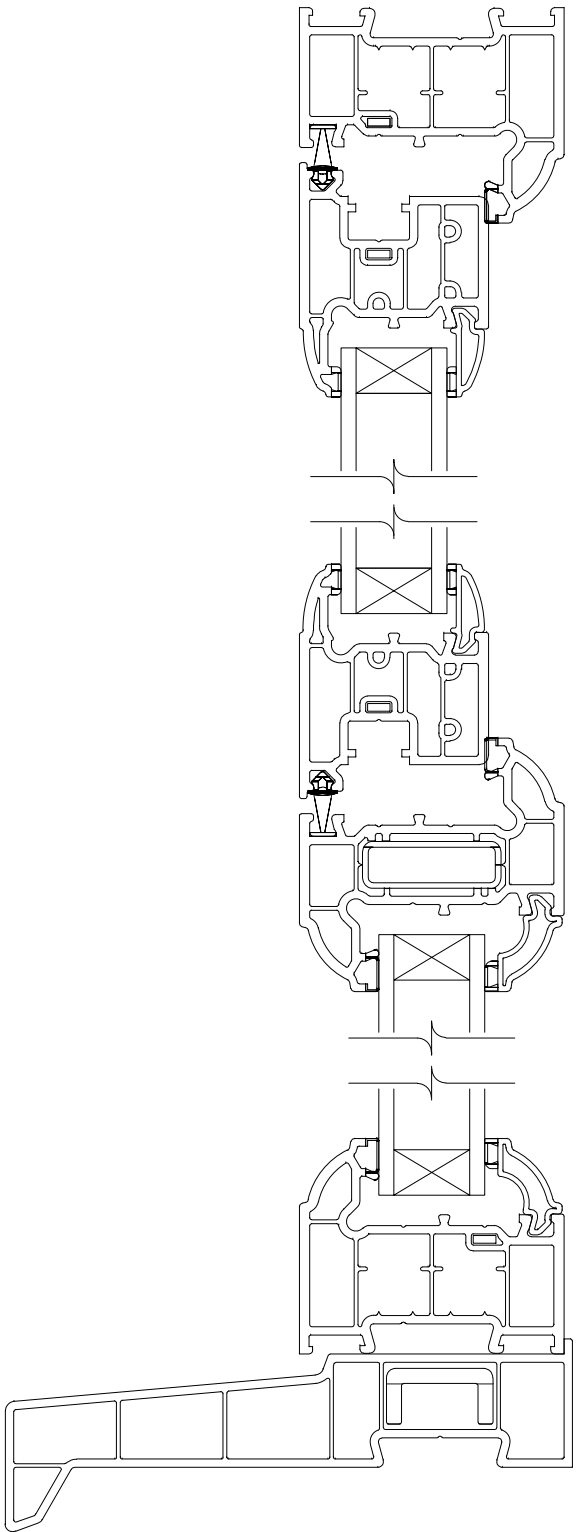

uPVC WINDOW CILL WITH BLACK  
GRAINED FINISH EXTERNALLY

SECTION C-C

#### NOTES AND REVISIONS

No dimensions are to be scaled from this drawing. All stated dimensions must be verified on site. Lobs Design must be advised of any discrepancies.  
This drawing must be read together with the specification/Bill of Quantities and related drawings.

This drawing is for the purpose of obtaining Planning & Building Regulations Approval only. Should the contractor use them to build from then they assume full responsibility for the design.


|                                                 |             |      |          |     |             |      |      |
|-------------------------------------------------|-------------|------|----------|-----|-------------|------|------|
| A FINISHES DETAILS OMITTED                      |             | ipl  | 23.10.25 | -   | -           | -    | -    |
| REV                                             | DESCRIPTION | DRWN | DATE     | REV | DESCRIPTION | DRWN | DATE |
| <div>0 40 80 120 160 200mm</div> <div>1:2</div> |             |      |          |     |             |      |      |

Client  
32 Field Lane  
Letchworth Garden City  
Herts, SG6 3LE

Project  
Replacement Windows

Drawing Title  
Replacement Windows  
Section Details  
Proposed

|            |            |          |         |
|------------|------------|----------|---------|
| Scale      | Date       | Drawn    | Checked |
| As Shown   | Oct 2025   | kr1      |         |
| Project No | Drawing No | Revision |         |
| LD801      | P03        | A        |         |

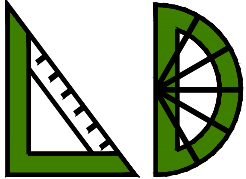

LGCHF Garden City  
Heritage Awards  
Winning Designer

#### Lobs Design

Architectural Services  
Devonshire B.C.  
Works Road,  
Letchworth Garden City  
Hertfordshire, SG6 1GJ  
T: 01462 488212  
M: 07960 006077  
E: info@lobs-design.co.uk