




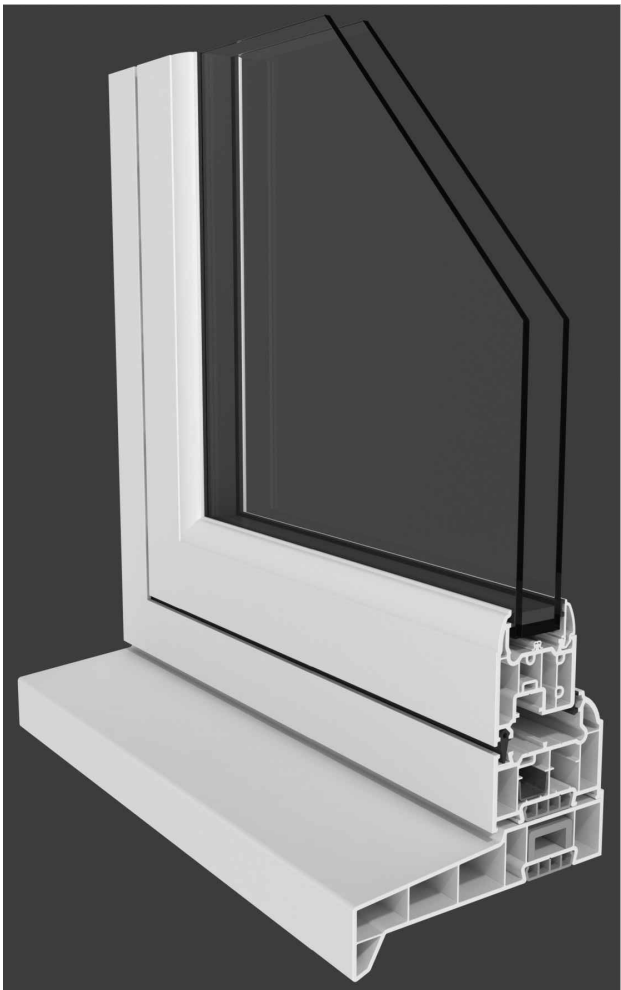

TYPICAL SECTION

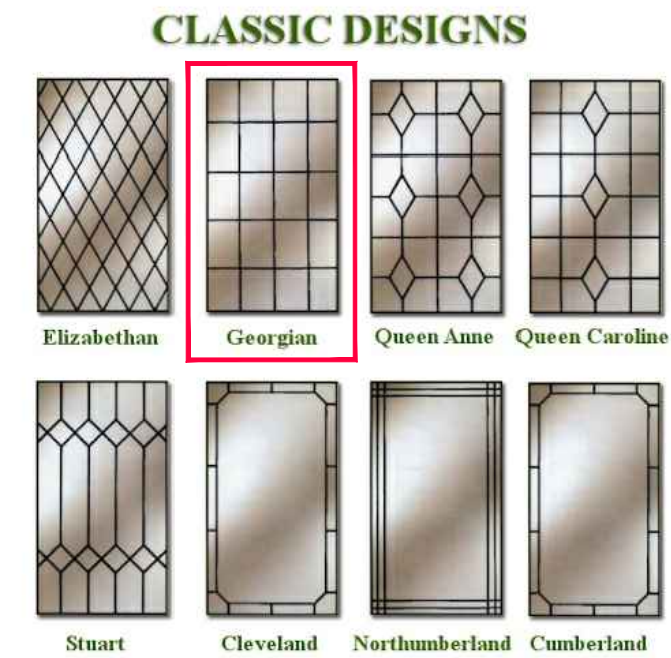

LEAD DESIGN

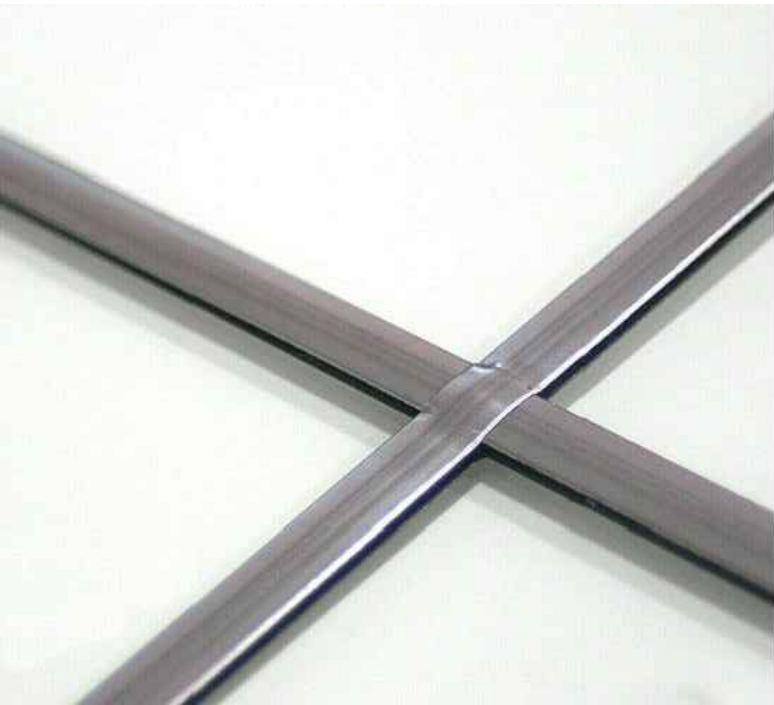

TYPICAL LEAD DETAIL

Colour Options

Our sliding sash windows are available in 17 standard woodgrain colourways including 2 dual foil options. By choosing a woodgrain foiled finish you can bring your windows to life with a glossy, realistic timber effect. You also have the option to add a true personalised touch to your new windows by picking a bespoke colour of your choice!



TYPICAL COLOURS & FINISHES



TYPICAL 2 COLOUR CILL SECTION

NOTES AND REVISIONS No dimensions are to be scaled from this drawing. All stated dimensions must be verified on site. Lobs Design must be advised of any discrepancies. This drawing must be read together with the specification/Bill of Quantities and related drawings. This drawing is for the purpose of obtaining Planning & Building Regulations Approval only. Should the contractor use them to build from then they assume full responsibility for the design.					Client 32 Field Lane Letchworth Garden City Herts, SG6 3LE		Drawing Title Replacement Windows Finishes Details Proposed				 Lobs Design Architectural Services Devonshire B.C. Works Road, Letchworth Garden City Hertfordshire, SG6 1GJ T: 01462 488212 M: 07960 006077 E: info@lobs-design.co.uk			
	REV DESCRIPTION		DRWN DATE		REV DESCRIPTION		DRWN DATE		Scale As Shown	Date Oct 2025		Drawn krl	Checked	
	0208123456 01462488212 info@lobs-design.co.uk								Project No LD801			Drawing No P04		Revision —
	0 20 40 60 80 100mm 1:1													

REV

DESCRIPTION

DRWN

DATE

REV

DESCRIPTION

DRWN

DATE

0

20

40

60

80

100mm

1:1