




FRONT ELEVATION (EAST)
1 / 100 SCALE

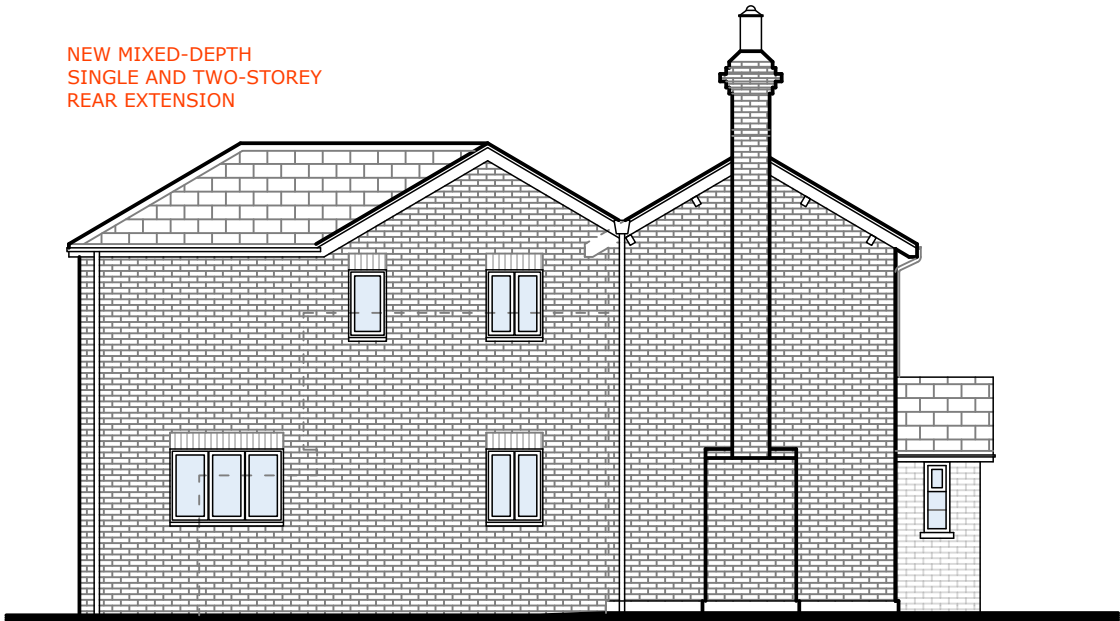

SIDE ELEVATION (SOUTH)
1 / 100 SCALE

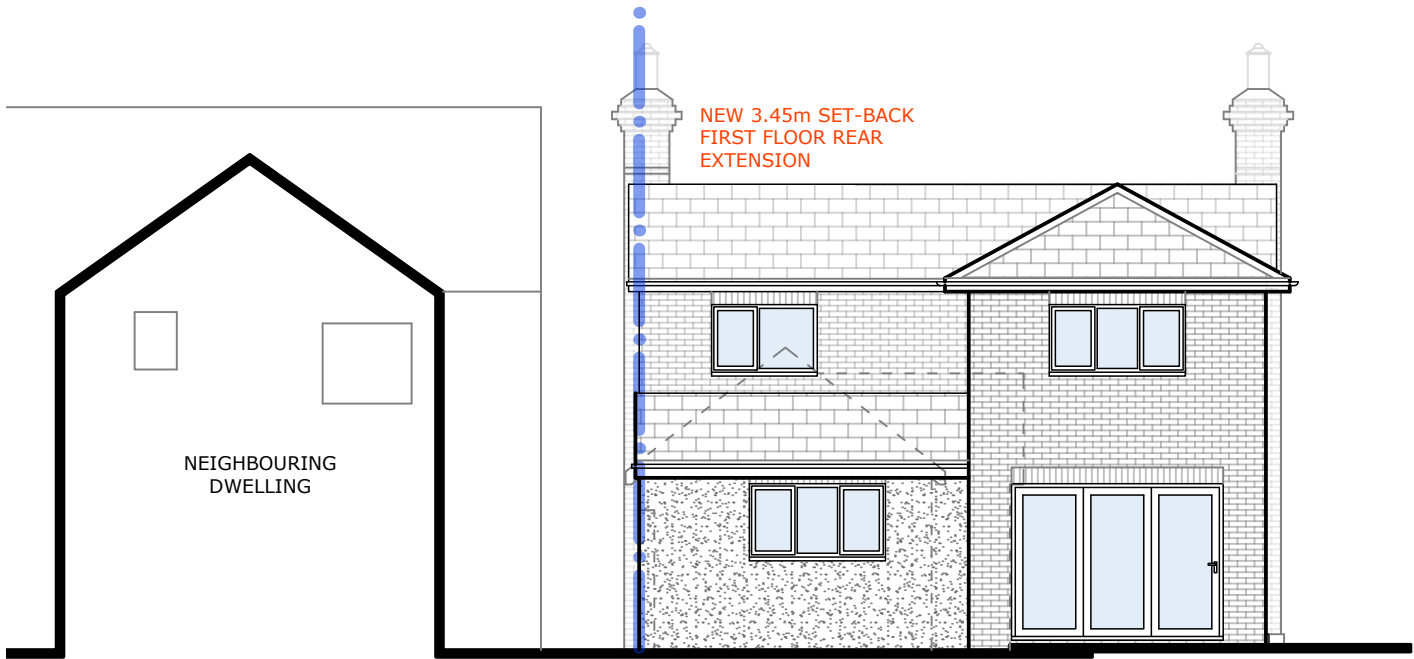

REAR ELEVATION (WEST)
1 / 100 SCALE

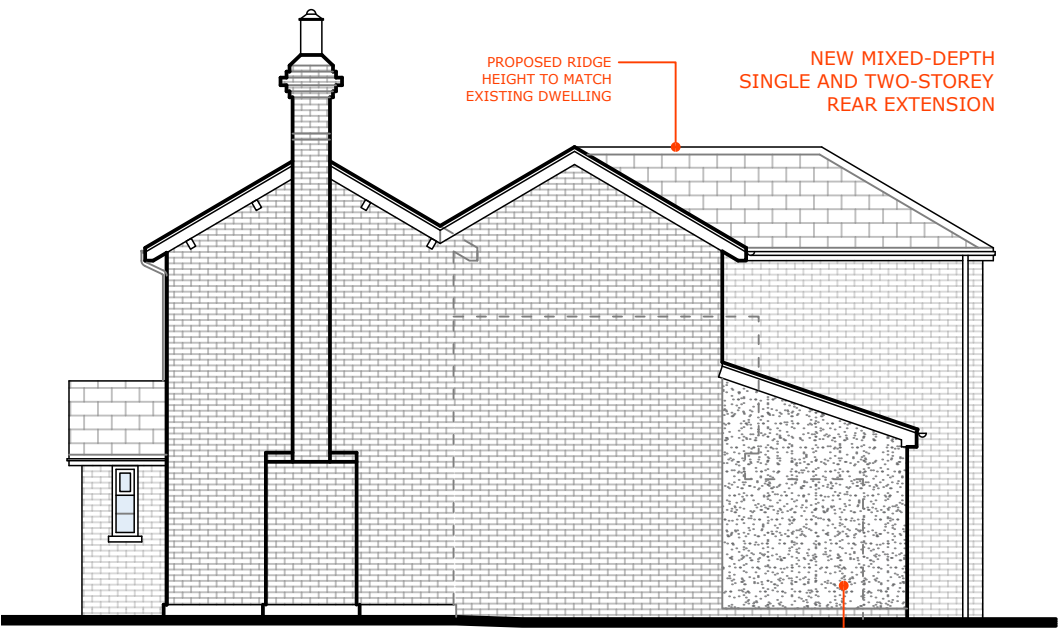

SIDE ELEVATION (NORTH)
1 / 100 SCALE



ARCHITECTURE
& DESIGN LTD.
apk-architecture.co.uk

MR & MRS
MCDULING
46 MELBOURN
ROAD ROYSTON
HERTFORDSHIRE
SG8 7DF

REVISIONS	
-	INITIAL ISSUE, 16.07.25
A	GROUND FLOOR GLAZING, 18.07.25
B	PLANNING ISSUE, 07.08.25
C	REAR ROOF HIPPED, 22.09.25

TITLE
PROPOSED
ELEVATIONS

DRAWING
1169 . 04C

SCALE
PAPER SIZE
AS INDICATED
A3