


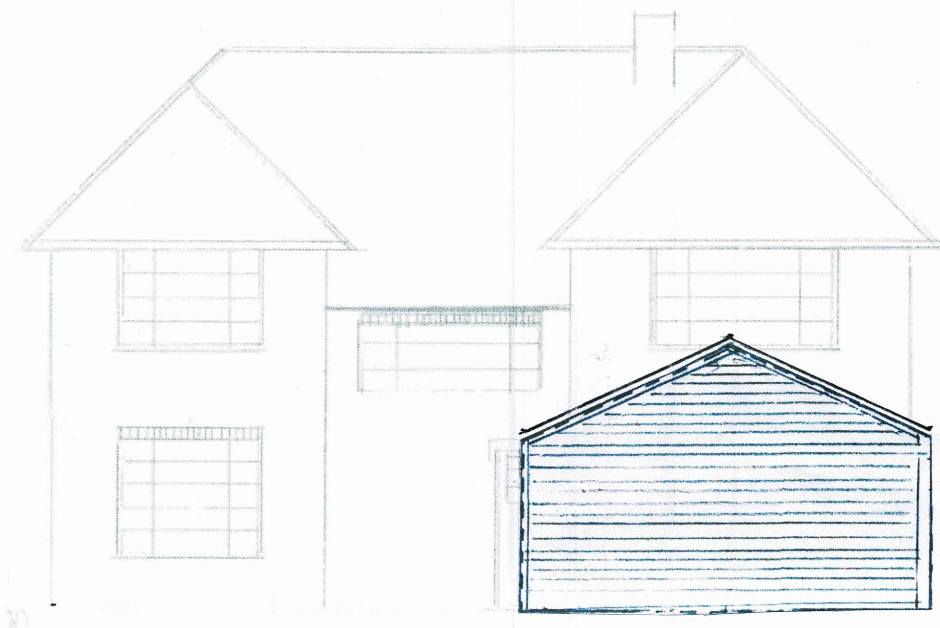

50 Stevenage Road
Knebworth
SG3 6NN

Proposed West
Elevation
Scale: 1:100

Drawing No- SK006 A