


Play Area

Recreation G

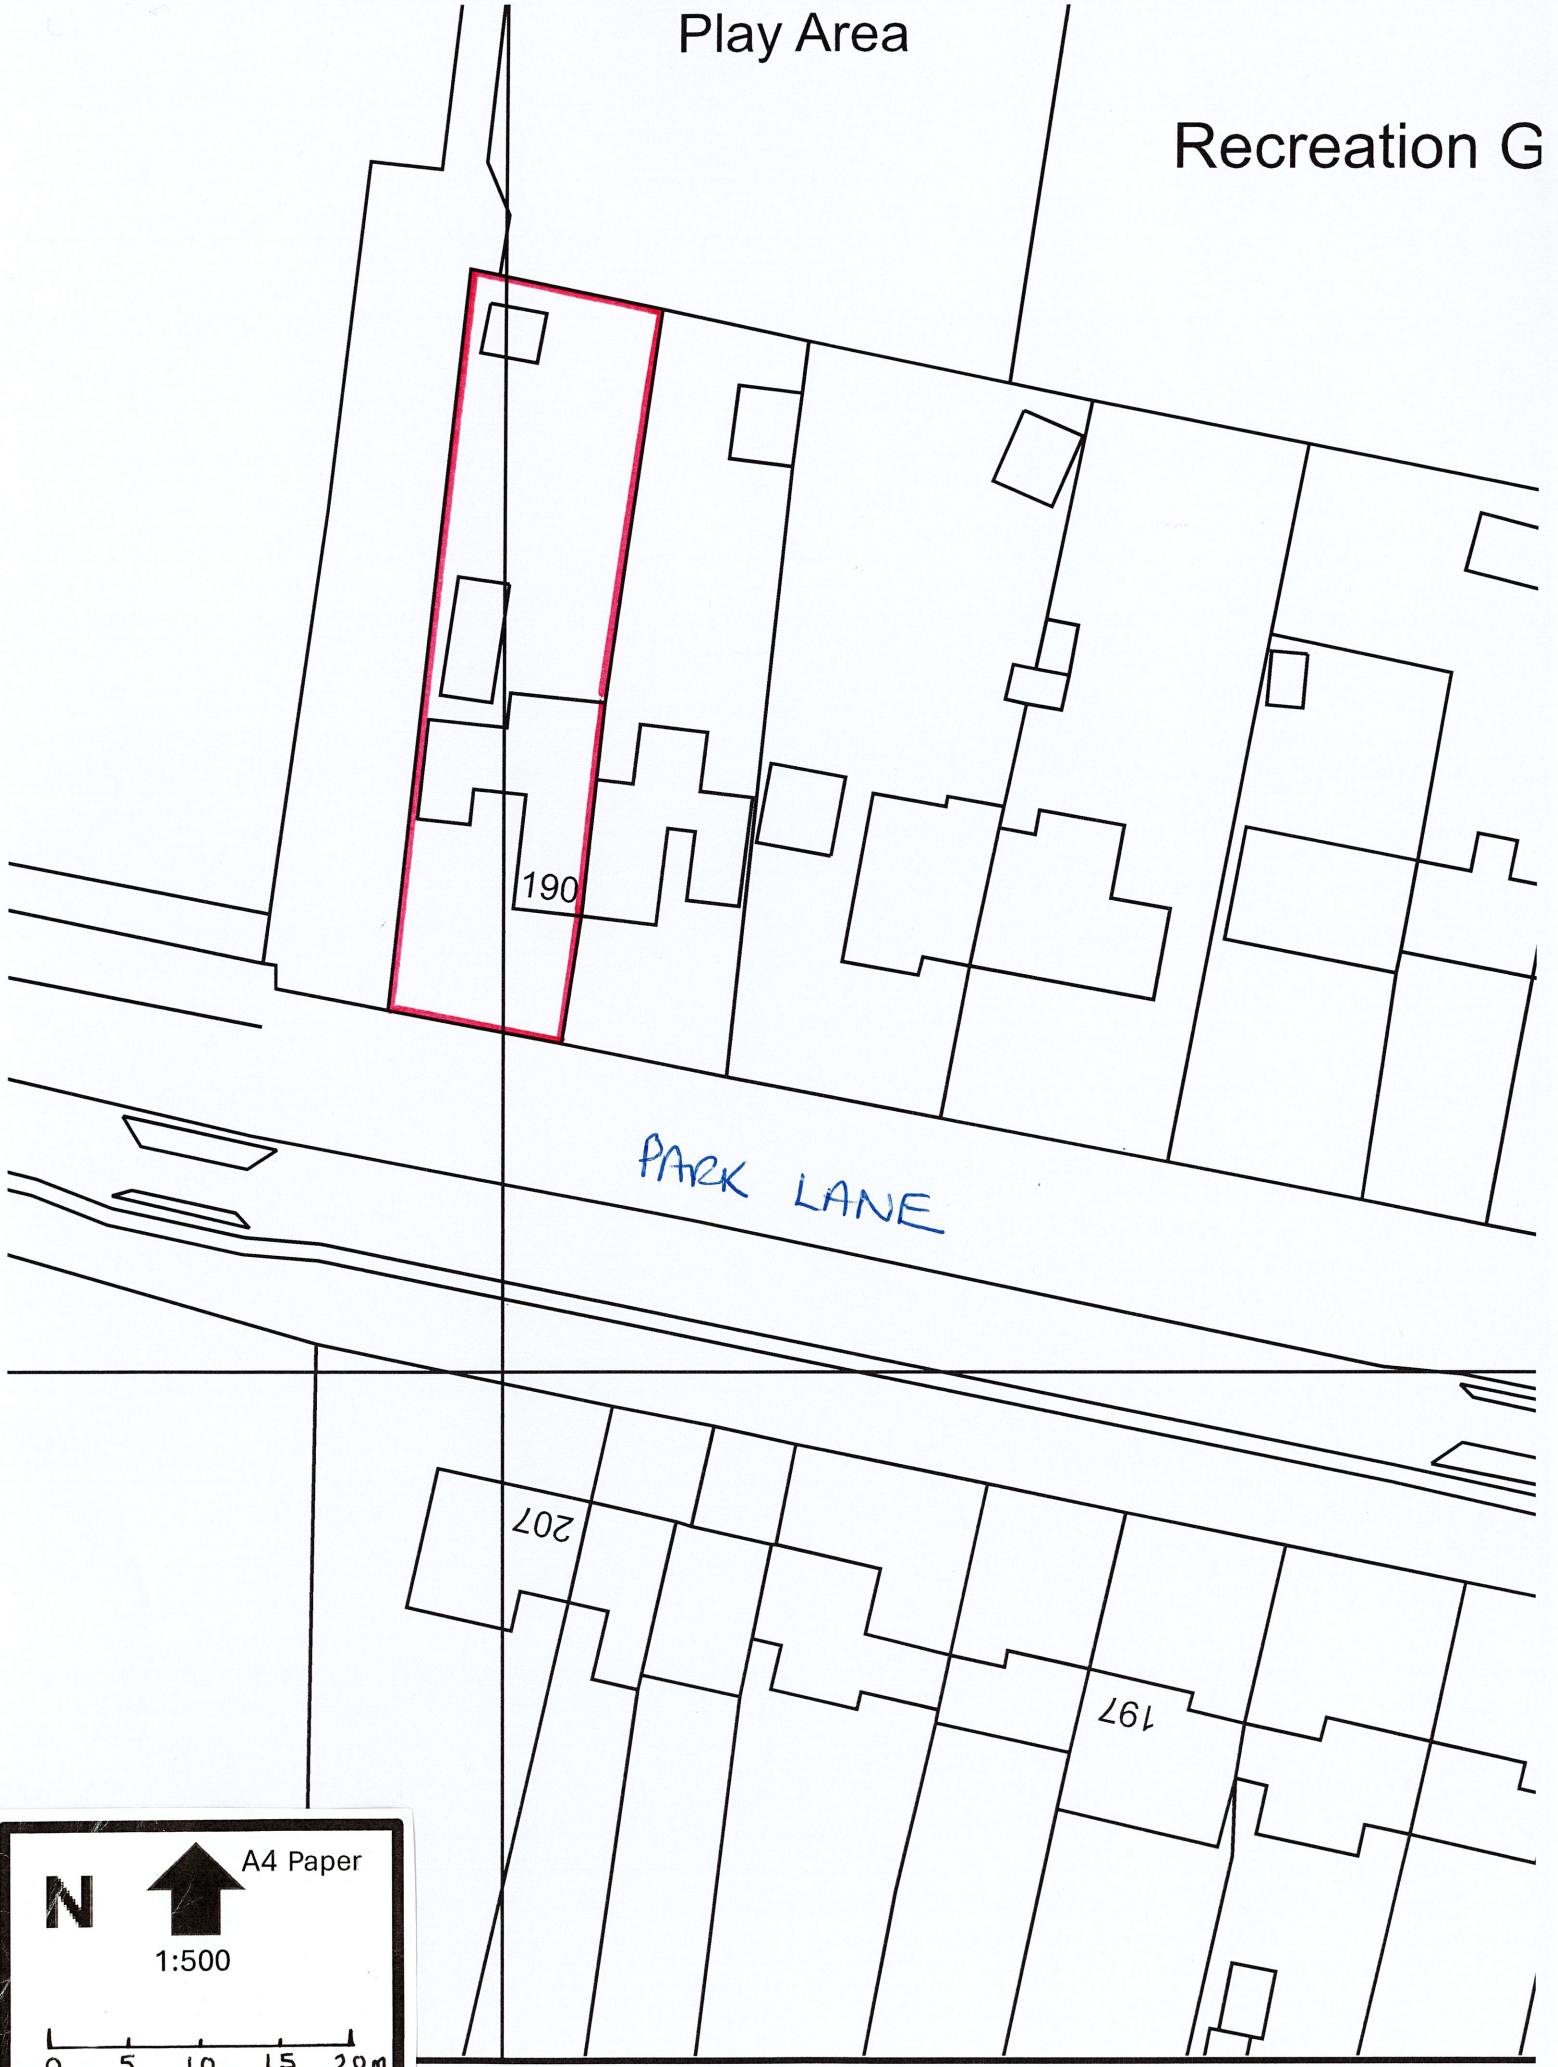

190

PARK LANE

207

197


52340

N



A4 Paper

1:500

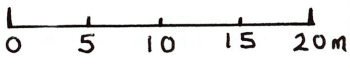

OS Licence No.

AL 0000815374