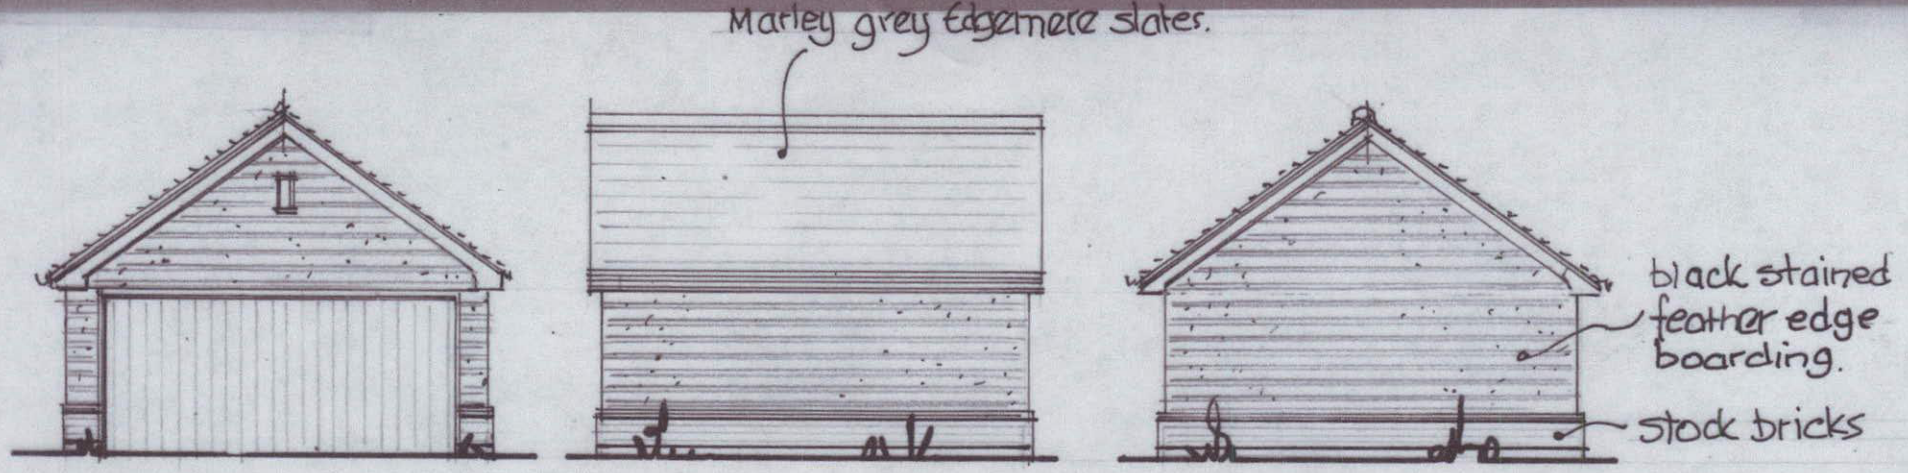

front sides rear

garage

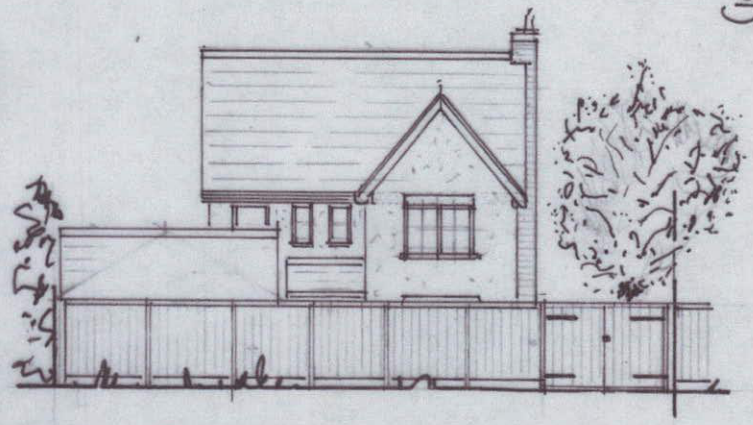

View from Nuthampsted Road

N.H.D.C.
27 FEB 2018

Proposed 3 bed. house
r/o High Peak, Barkway

drg. 23-17-4 (A) 1:100 & 200