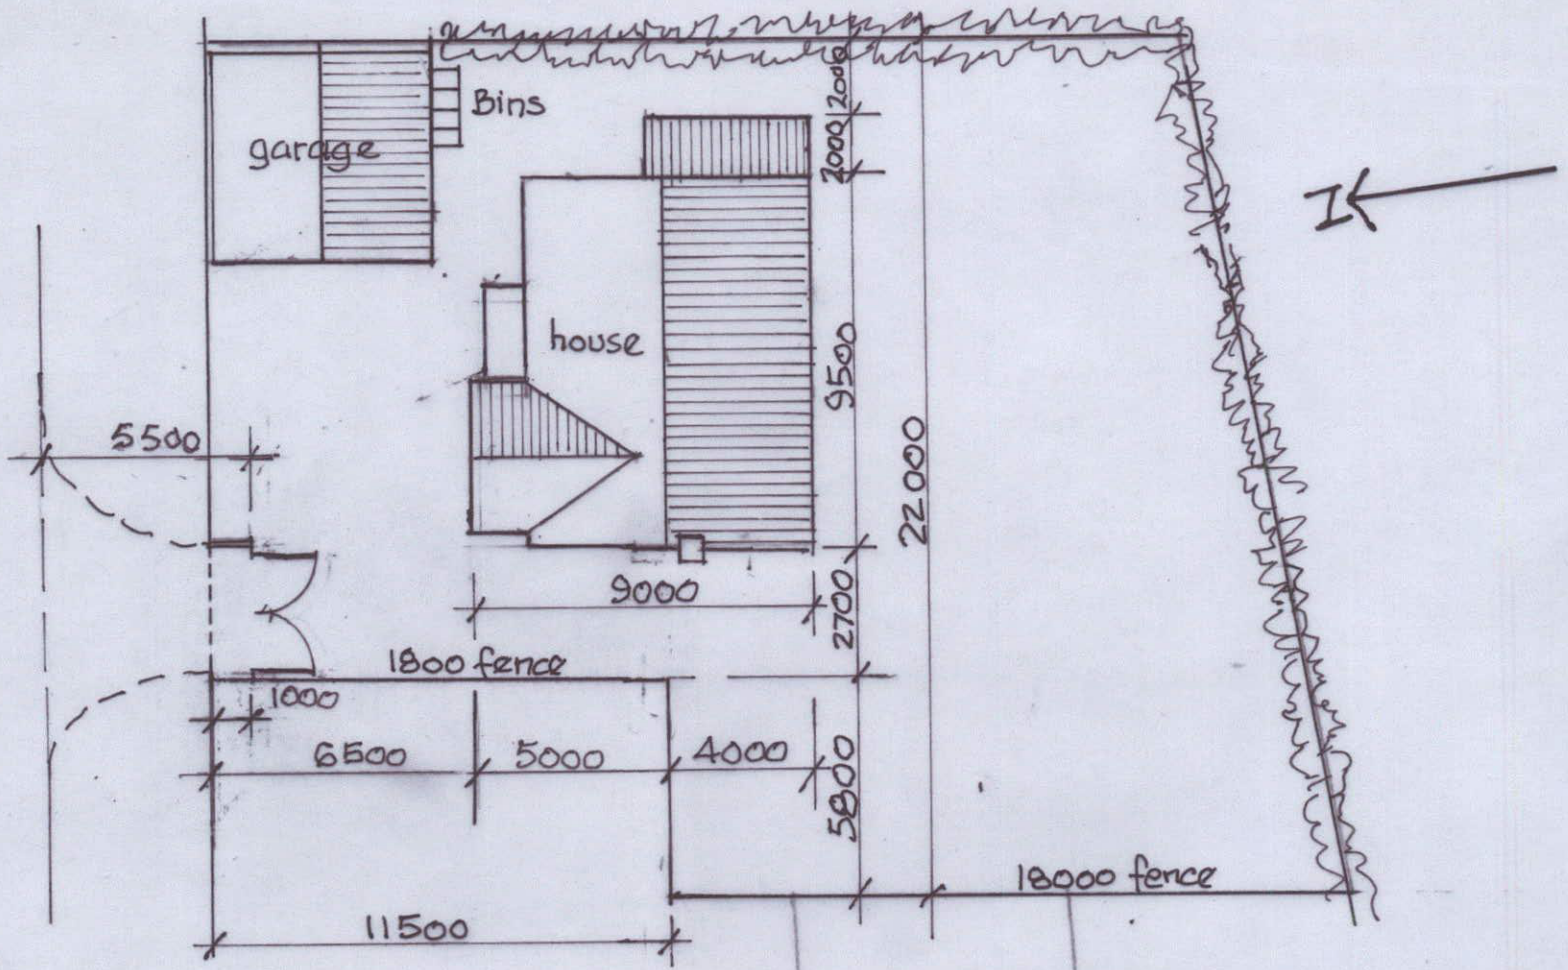

block/roof plan

1 200

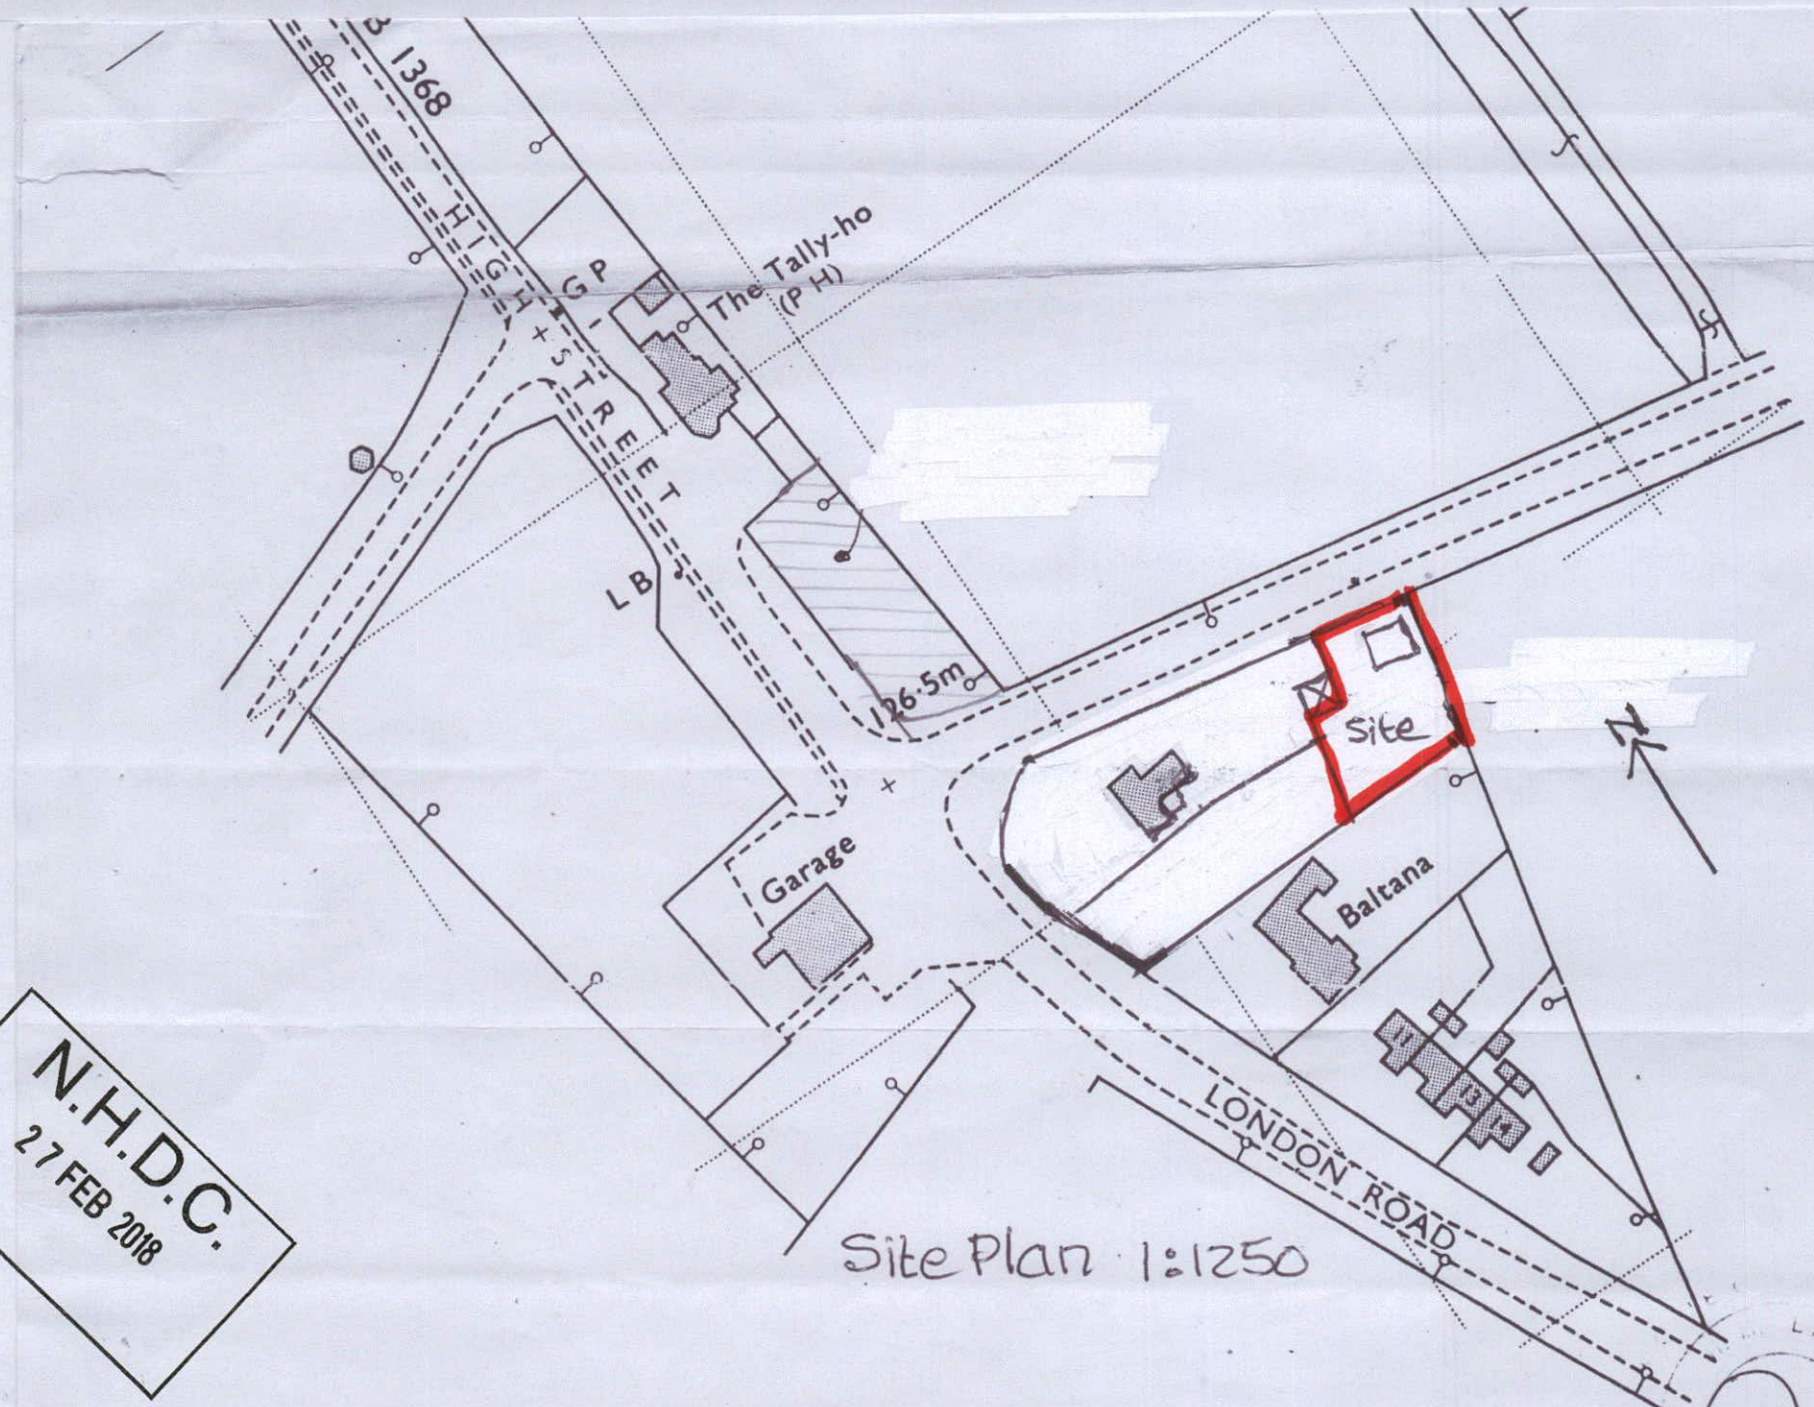

N.H.D.C.
27 FEB 2018

OF FILED PLAN