NOTES:

1) ALL DIMENSIONS TO BE CHECKED ON SITE. ANY DISCREPANCIES TO BE REPORTED TO THE SUPERVISING OFFICER IMMEDIATELY

2) DO NOT SCALE FROM DRAWING

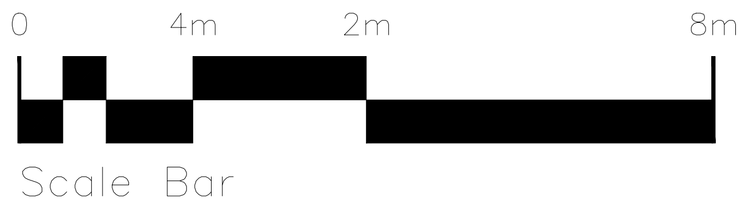

Scale Bar

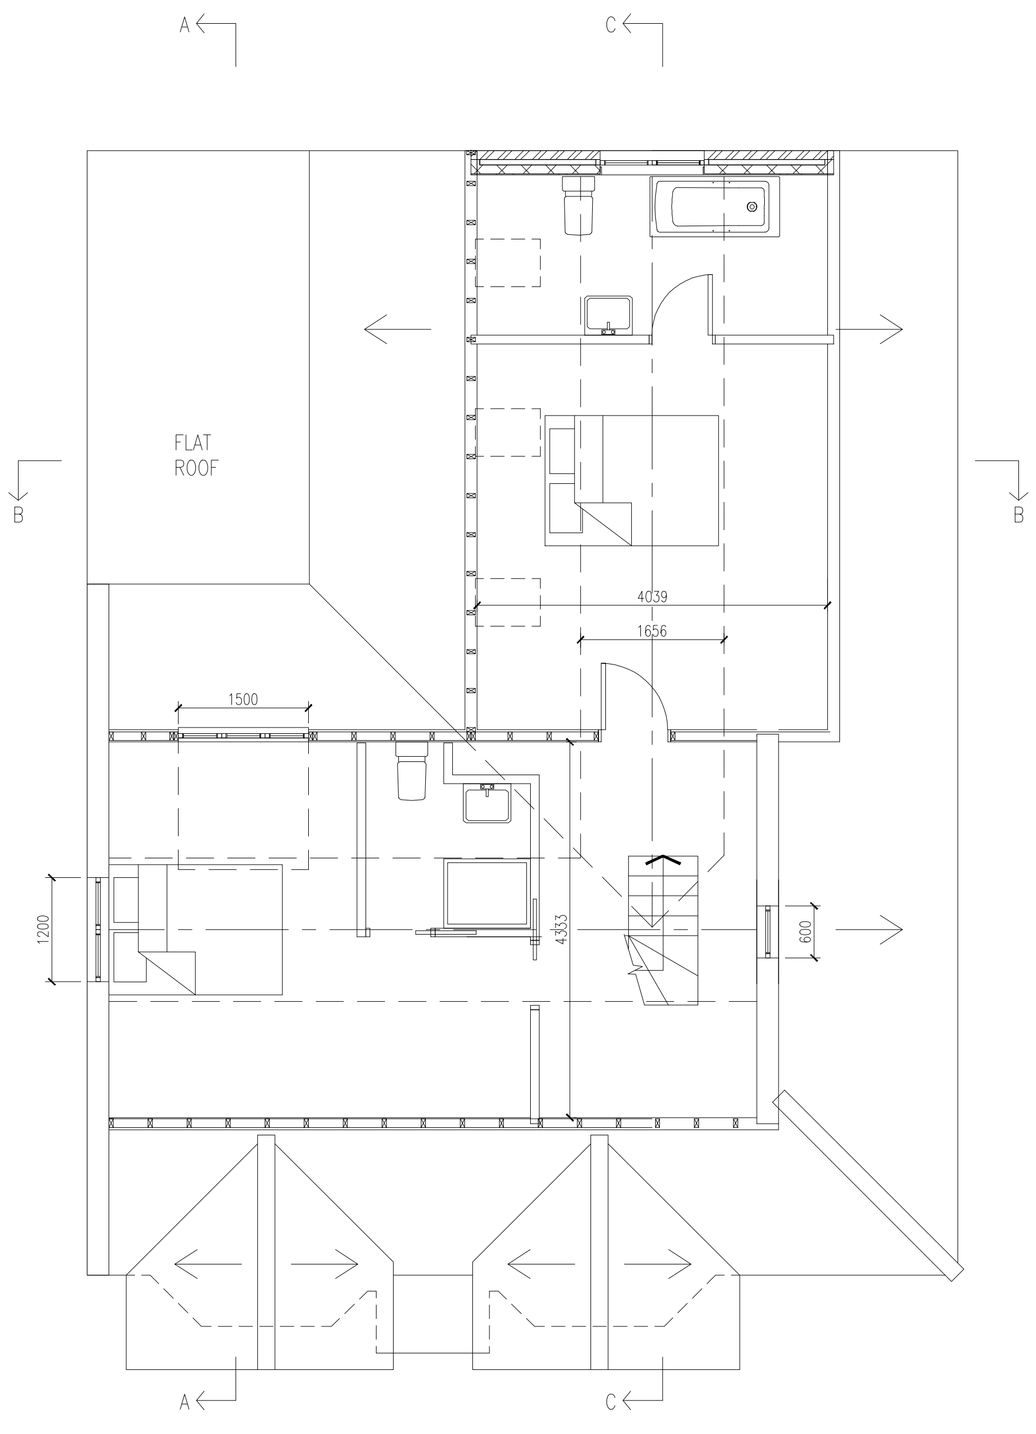

1ST FLOOR

No 50

GARAGE

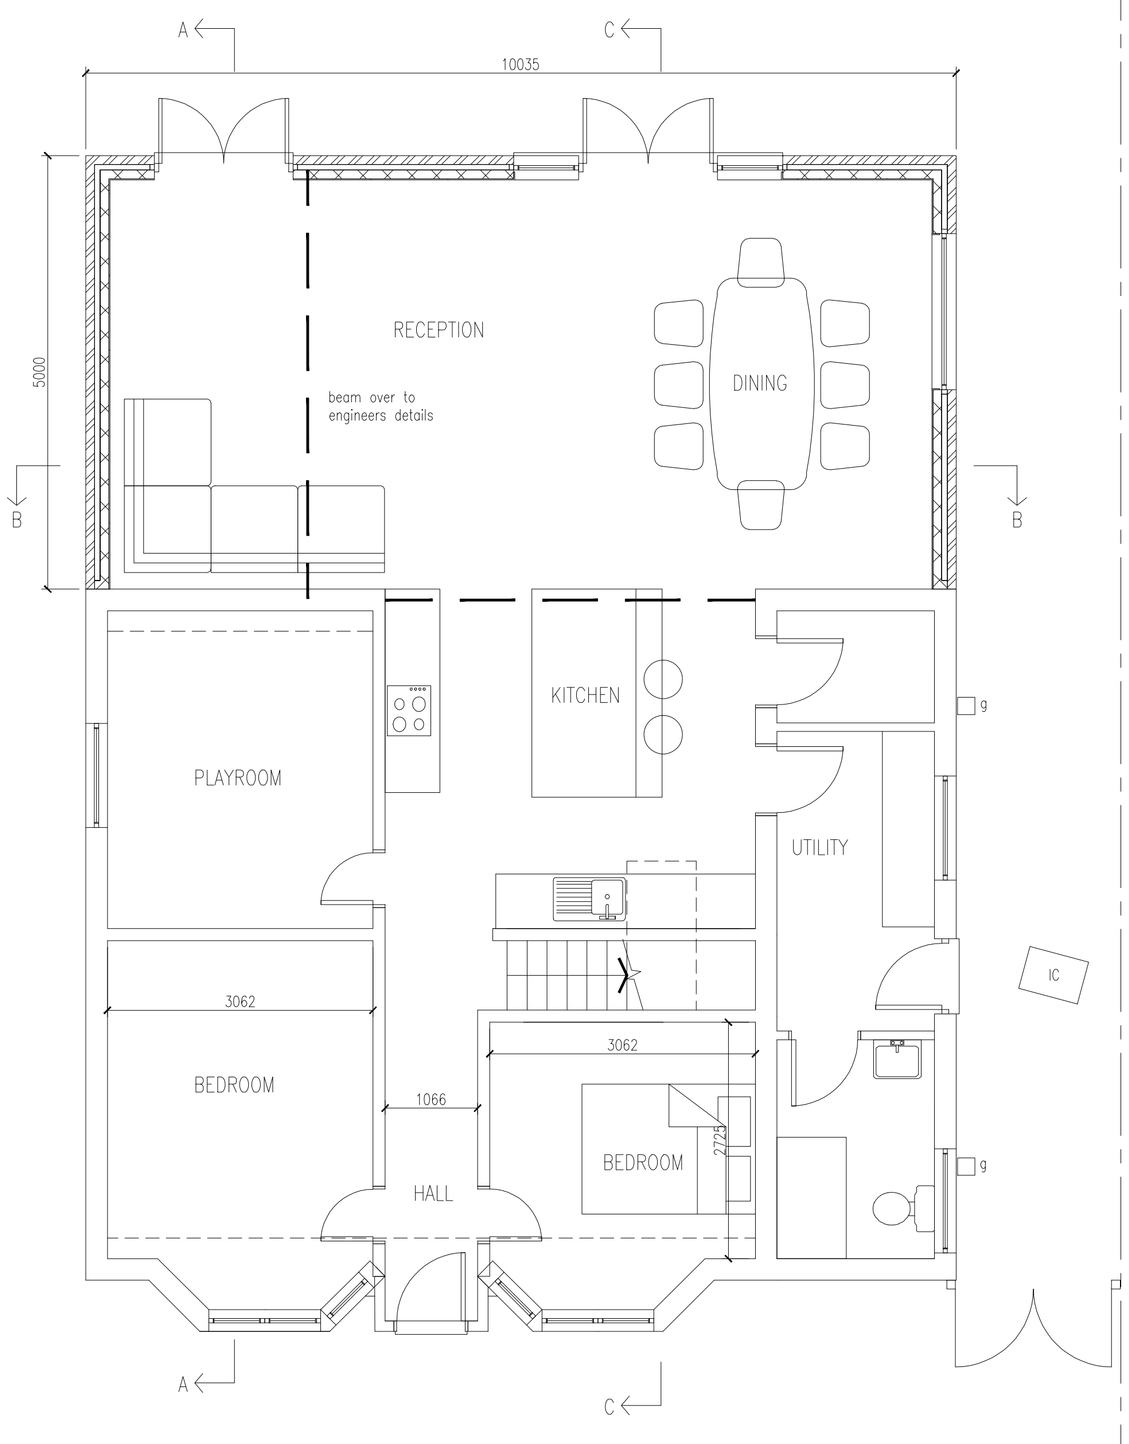

GROUND FLOOR

No 54

C 14/5/18 Rear elevation window added to ensuite bathroom at 1st floor.

B 13/2/18 Dormer window and staircase amended.

A 22/1/18 Rear elevation door positions altered and steel beam moved.

REF DATE REVISION

DAVIS & COMPANY
CHARTERED SURVEYORS
21 Salisbury Road
Baldock Herts SG7 5BY
Tel: 07976 423158
Email: james.davis@clara.net

CLIENT:
Mr Smith

PROJECT:
52 North Road
Letchworth Garden City
SG6 1DJ

SHEET TITLE:
Proposed Plans

SCALE:	DATE:	DRAWN:
1:50 at A1 1:100 at A3	11/2017	JSD

DRAWING No: 52NA-P201
REV: C