



GRAPHIC SCALE: 1:100




1 Eastern Elevation
1 : 100



2 Southern Elevation
1 : 100



3 Western Elevation
1 : 100

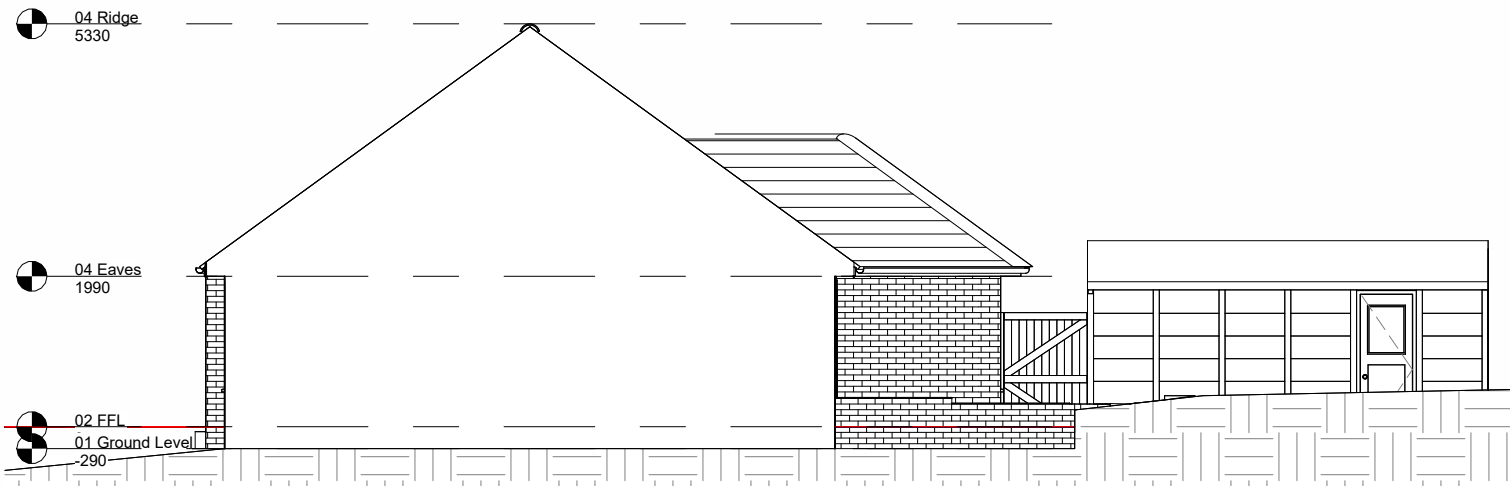

4 Northern Elevation
1 : 100

General Notes
This drawing is the property of Hitchin Manor Draughting and is not to be copied, reproduced, retained or disclosed to any unauthorised person, either wholly, electronically or in part without the written consent of Hitchin Manor Draughting.

NOTE: ALL DIMENSIONS TO BE CHECKED ON SITE PRIOR TO ANY CONSTRUCTION WORKS STARTING.

Hitchin Manor Draughting
48 Manor Crescent
Hitchin
Hertfordshire
SG4 9NA

Tel: 07554429481
E:info@hmd-ltd.com



DRAUGHTING AND DESIGN SERVICES

Client:

L Lourel

Scale@A3: 1 : 100

Date: 22.07.24

Project N°: 201

Drawn: HMD

Project:

53 Manor Crescent,
Hitchin
sg4 9na

Drawing: Existing Elevations

Drg N°: 106

Rev:

Rev:

Date:

Revision Notes: