


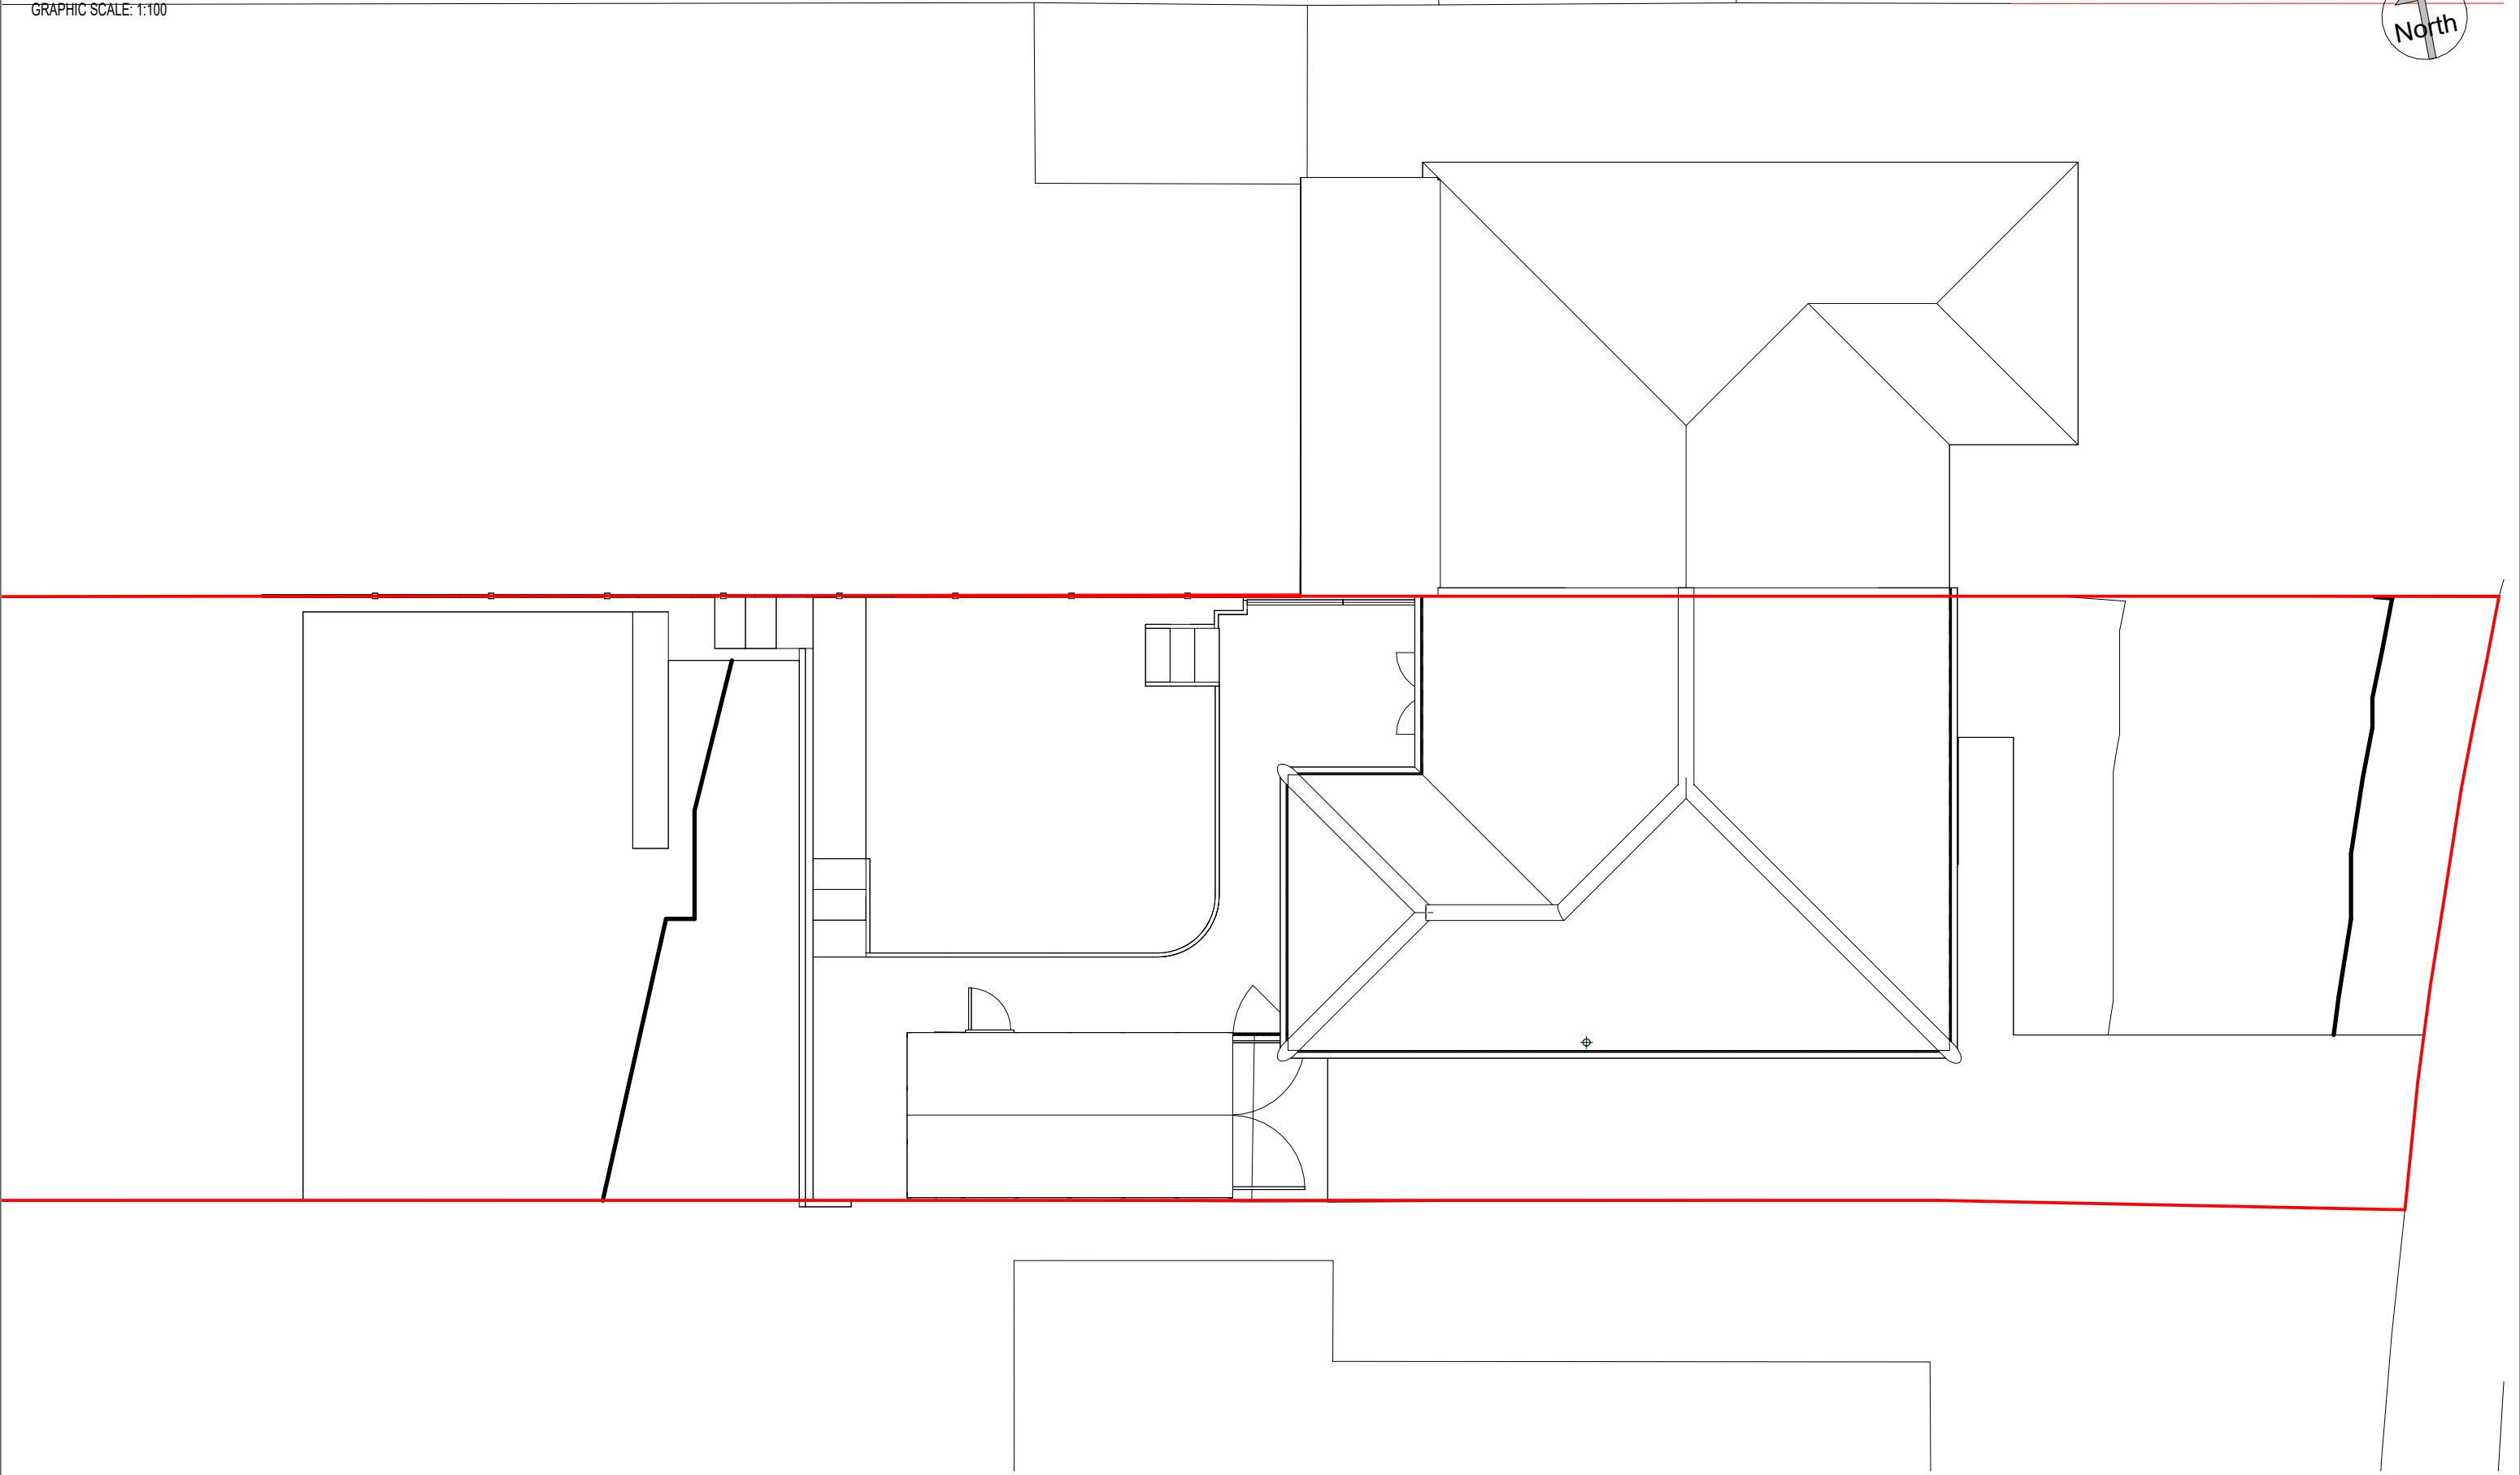

GRAPHIC SCALE: 1:100



General Notes This drawing is the property of Hitchin Manor Draughting and is not to be copied, reproduced, retained or disclosed to any unauthorised person, either wholly, electronically or in part without the written consent of Hitchin Manor Draughting. NOTE: ALL DIMENSIONS TO BE CHECKED ON SITE PRIOR TO ANY CONSTRUCTION WORKS STARTING.	Hitchin Manor Draughting 48 Manor Crescent Hitchin Hertfordshire SG4 9NA Tel: 07554429481 E:info@hmd-ltd.com HMD DRAUGHTING AND DESIGN SERVICES	Client:		Project:		Rev:	Date:	Revision Notes:
		L Lourel		53 Manor Crescent, Hitchin sg4 9na				
		Scale@A3: 1 : 100	Date: 22.07.24	Drawing: Existing Block Plan				
		Project N°: 201	Drawn: HMD	Drg N°: 102	Rev:			