N.H.D.C.
13 APR 2018

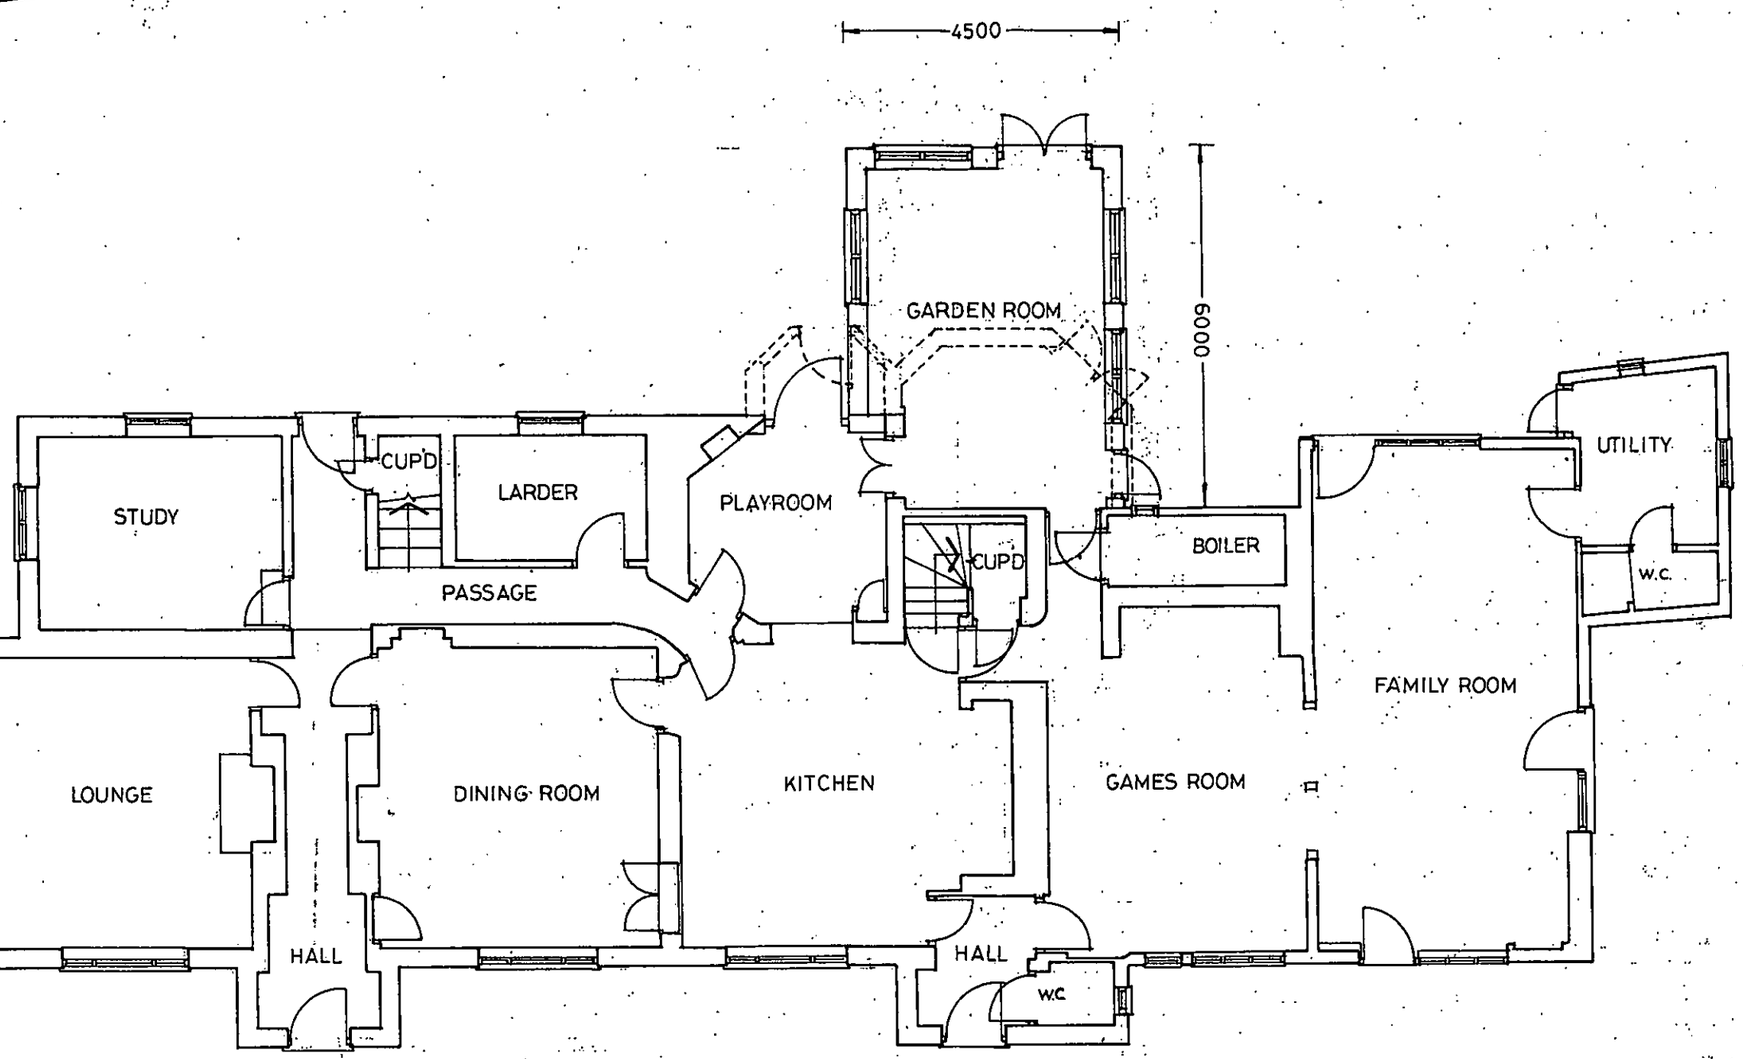

GROUND FLOOR PLAN

Notes
1. DO NOT SCALE FROM THIS DRAWING
2. CHECK ALL DIMENSIONS ON SITE

LEGEND

existing walls

existing walls removed

new walls

0m. 2m.

ACTUAL SCALE

Revisions		
A	07.17	extension repositioned and re-designed
B	02.18	window omitted and replaced with a pair of doors in the Garden Room.

MORRIS & WEATHERALL
Chartered Architects

3 Malden Street
Weston
Hitchin
Herts
SG4 7DG

tel: 01462 790401
fax: 01462 790726

Client
MR AND MRS COLE

Job title
PROPOSED EXTENSION
at
WALNUT TREE FARM
PIRTON
HITCHIN
HERTS

Drawing title
PROPOSED GROUND FLOOR PLAN

Scale	Date	Drawn
1:100	01.17	MW

Drawing Number
CPH/5/9B