N.H.D.C.
13 APR 2018

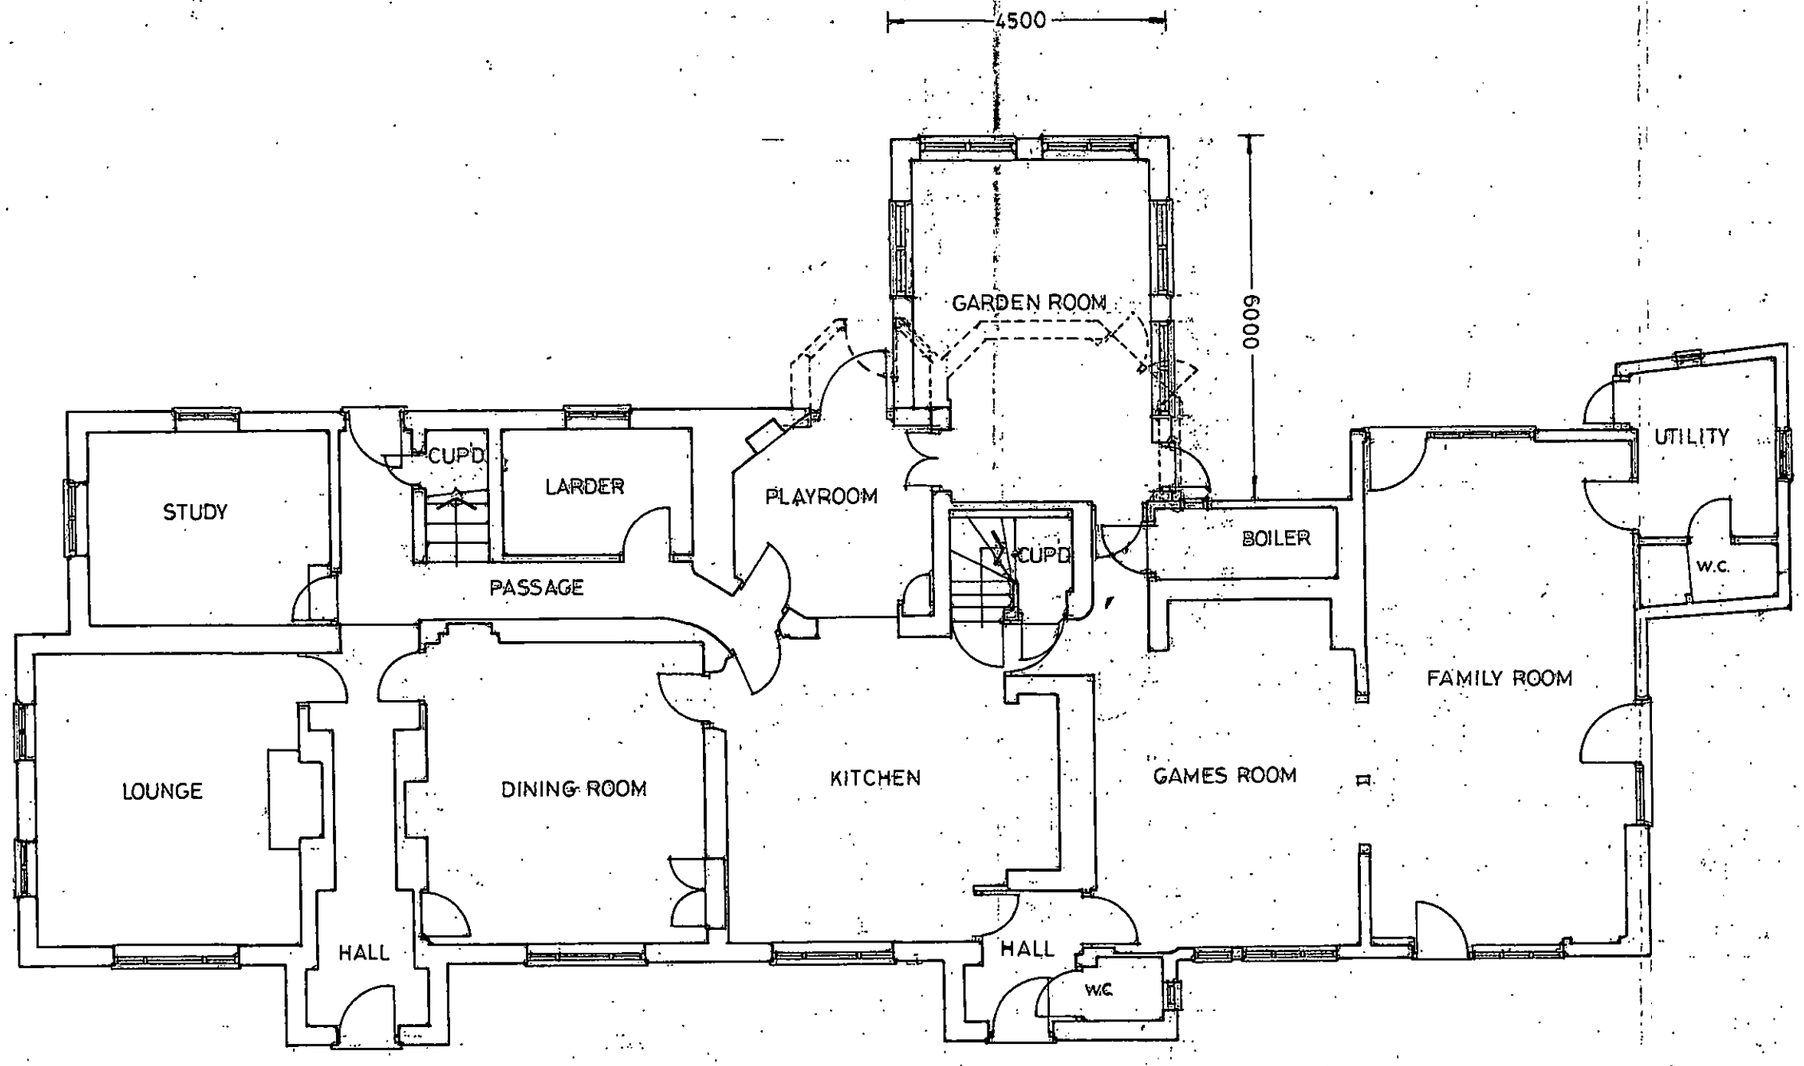

GROUND FLOOR PLAN

ORIGINAL DRAWING

Notes
1. DO NOT SCALE FROM THIS DRAWING
2. CHECK ALL DIMENSIONS ON SITE

LEGEND
existing walls
existing walls removed
new walls

ORIGINAL DOCUMENT + PLANNING APPLICATION FORMS. 2017

0m. 2m.
ACTUAL SCALE

Revisions

A	07.17	extension repositioned and re-designed

MORRIS & WEATHERALL
Chartered Architects

3 Malden Street
Weston
Hitchin
Herts
SG4 7DG

tel: 01462 790401
fax: 01462 790726

Client
MR AND MRS COLE

Job title
PROPOSED EXTENSION at
WALNUT TREE FARM
PIRTON
HITCHIN
HERTS

Drawing title
PROPOSED GROUND FLOOR PLAN

Scale 1:100 | Date 01.17 | Drawn MW

Drawing Number
CPH/5/9A