N.H.D.C.
13 APR 2018



PROPOSED

EAST ELEVATION

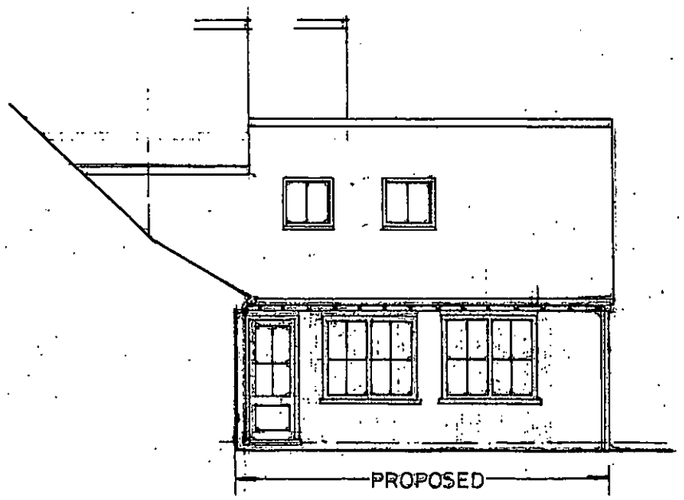

PROPOSED

SOUTH ELEVATION

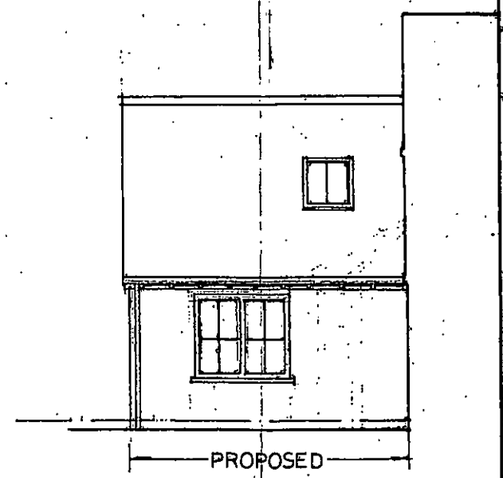

PROPOSED

NORTH ELEVATION

ORIGINAL DRAWING

Notes
1. DO NOT SCALE FROM THIS DRAWING
2. CHECK ALL DIMENSIONS ON SITE

EXTERNAL MATERIALS

ROOF:
Second hand clay plain tiles and half round ridges

WALLS:
Hand-made facing bricks to match the house

WINDOWS AND DOORS:
Hardwood fully glazed windows and doors

ROOF LIGHTS:
Conservation style roof lights finished in black

RAINWATER GOODS
Cast iron half round gutters and circular downpipes paint black

FASCIAS AND BARGE BD'S
Painted softwood barge-boards to existing with painted softwood fascias and projecting rafter ends

0m. 2m.
ACTUAL SCALE

Revisions

A	07.17	extension repositioned and re-designed

MORRIS & WEATHERALL
Chartered Architects

3 Malden Street
Weston
Hitchin
Herts
SG4 7DG

tel: 01462 790401
fax: 01462 790726

Client
MR AND MRS COLE

Job title
PROPOSED EXTENSION
at
WALNUT TREE FARM
PIRTON
HERTS

Drawing title
PROPOSED ELEVATIONS

Scale 1:100 | Date 01.17 | Drawn MW

Drawing Number
CPH/5/11A