




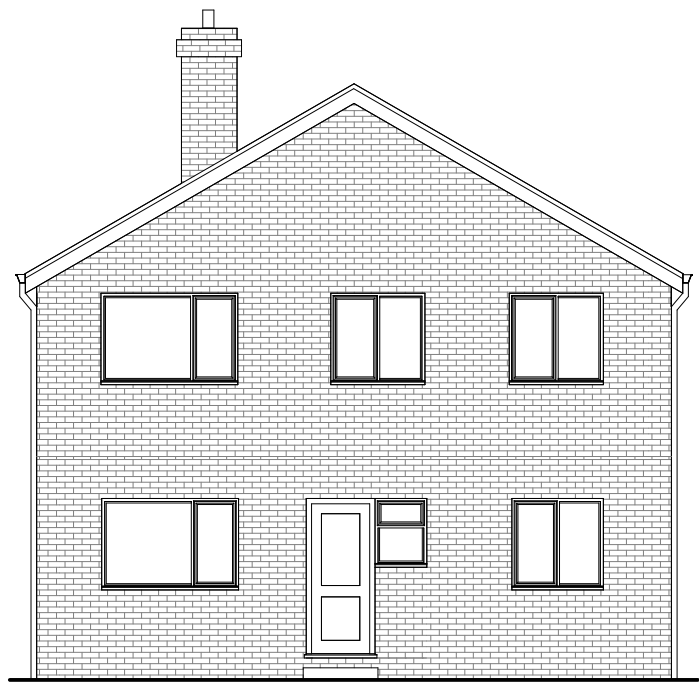


1 **Front**
1 : 100

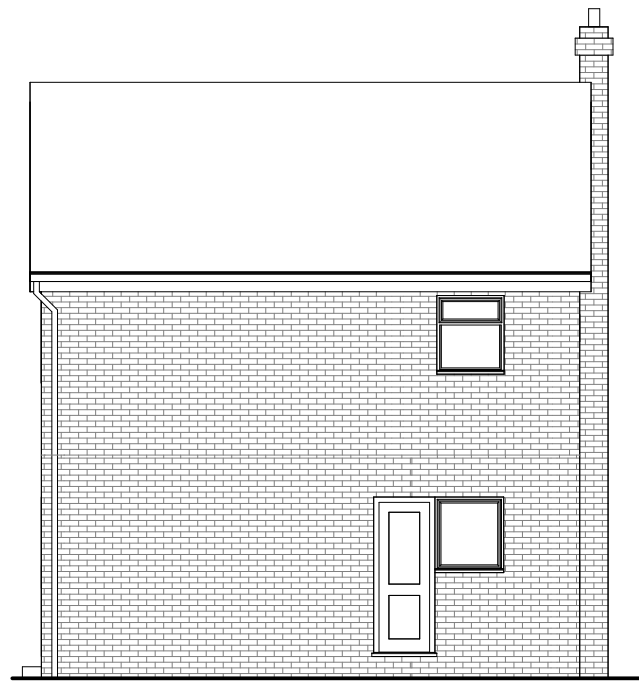

2 **Right Hand Side**
1 : 100

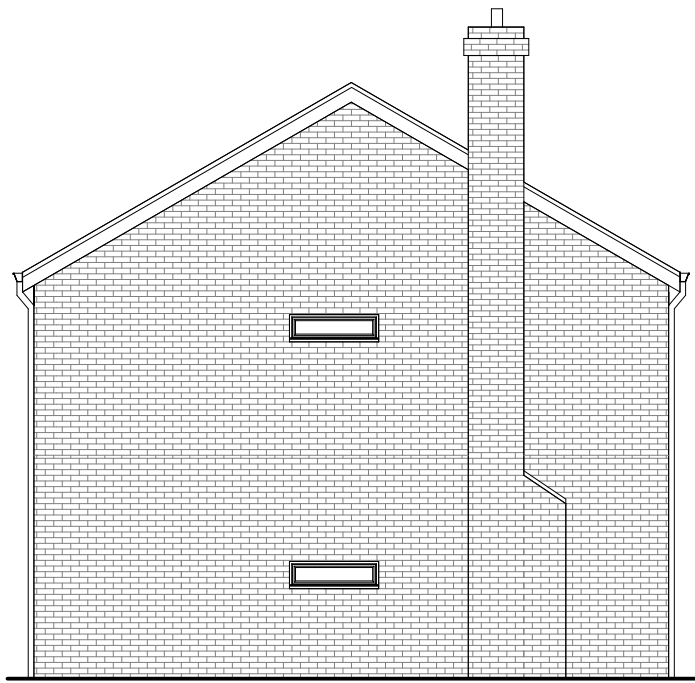

3 **Rear**
1 : 100

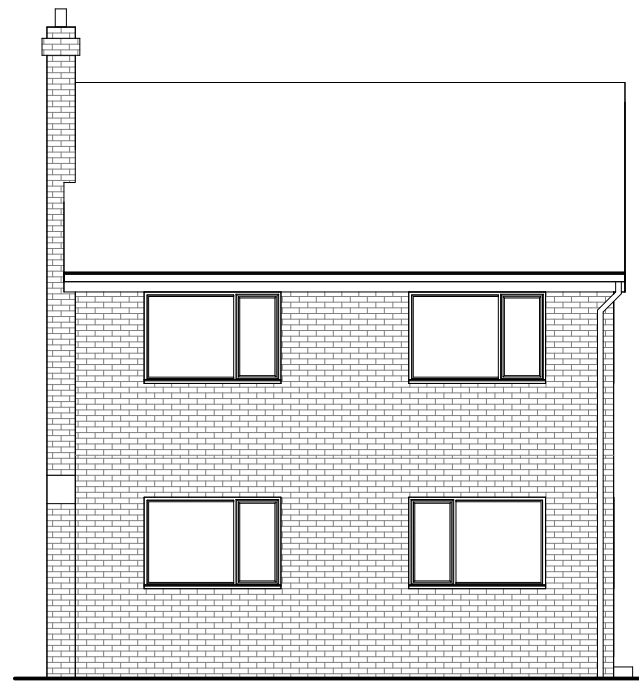

4 **Left Hand Side**
1 : 100



CLIENT:	Sam Cootes		REV	DESCRIPTION	DATE	26 Morton Street SG8 7AZ Existing Elevations		REVISION
	DIOGEL					SCALE: 1 : 100		JOB / DRAWING No. 1607-02-04-01
	Your Home, Your Safe Place, Your World adam@diogelarchitecture.co.uk / +44 (0)1248 800 321					DRAWN: BA		
	© Copyright Diogel Architecture. All dimensions to be checked and verified on site. This drawing is to be read in conjunction with all other relevant drawings and specifications. Any discrepancies in the drawings are to be reported immediately to Diogel Architecture. This drawing is not to be used for construction or sales purposes unless marked 'issued for construction'. Dimensions and area schedules are subject to change.							