




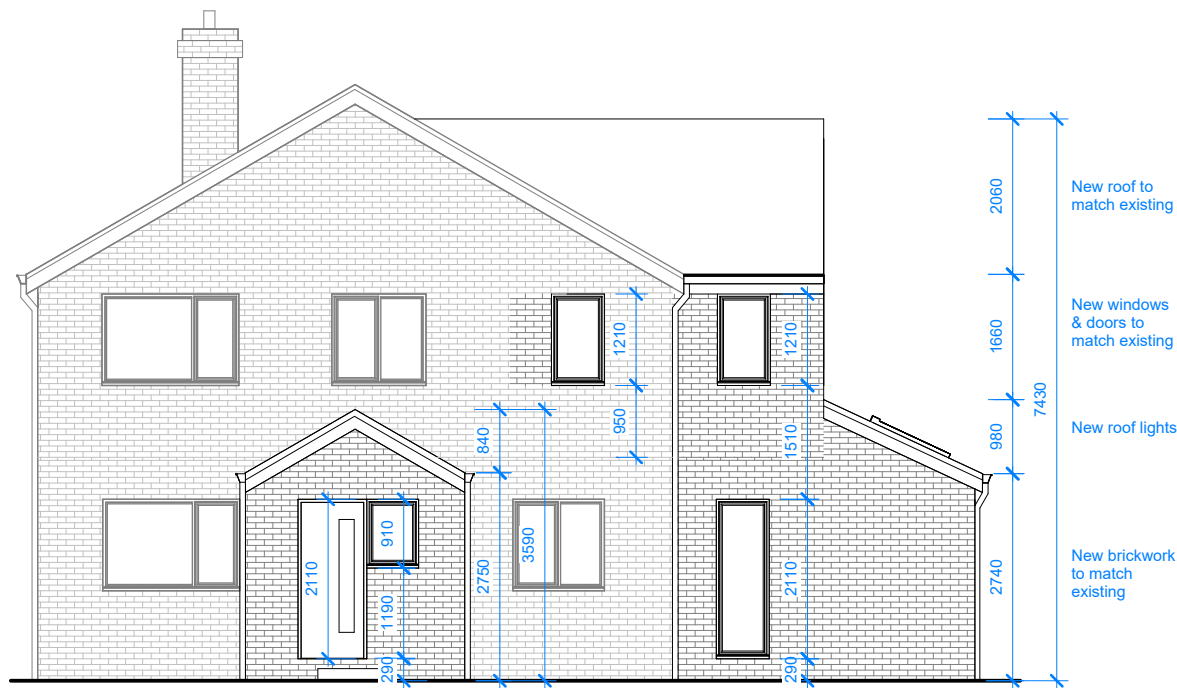


1 Front
1 : 100

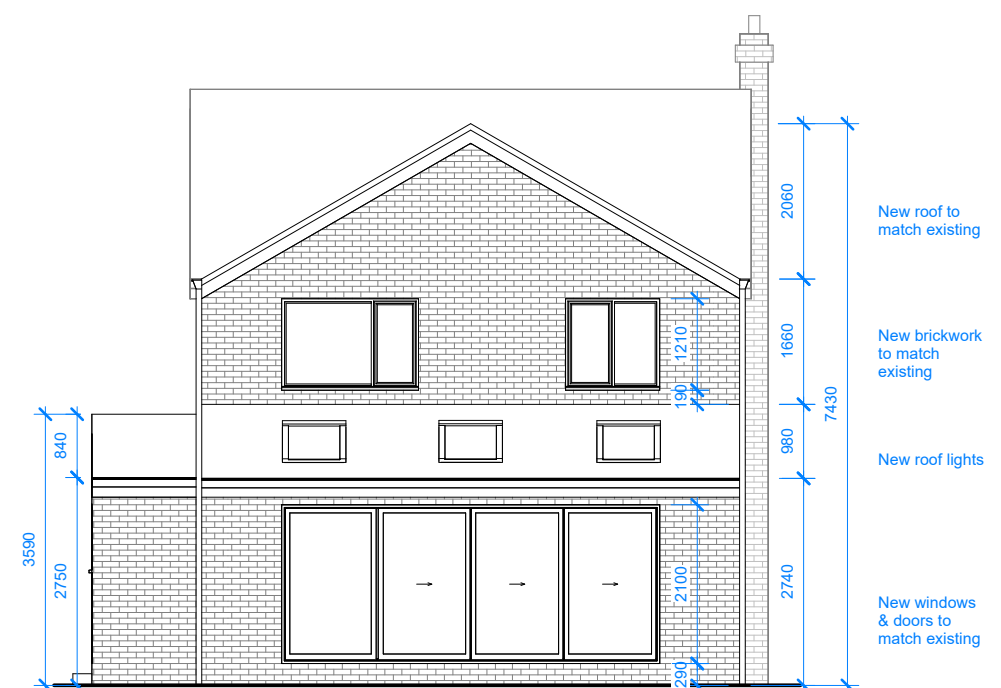

2 Right Hand Side
1 : 100

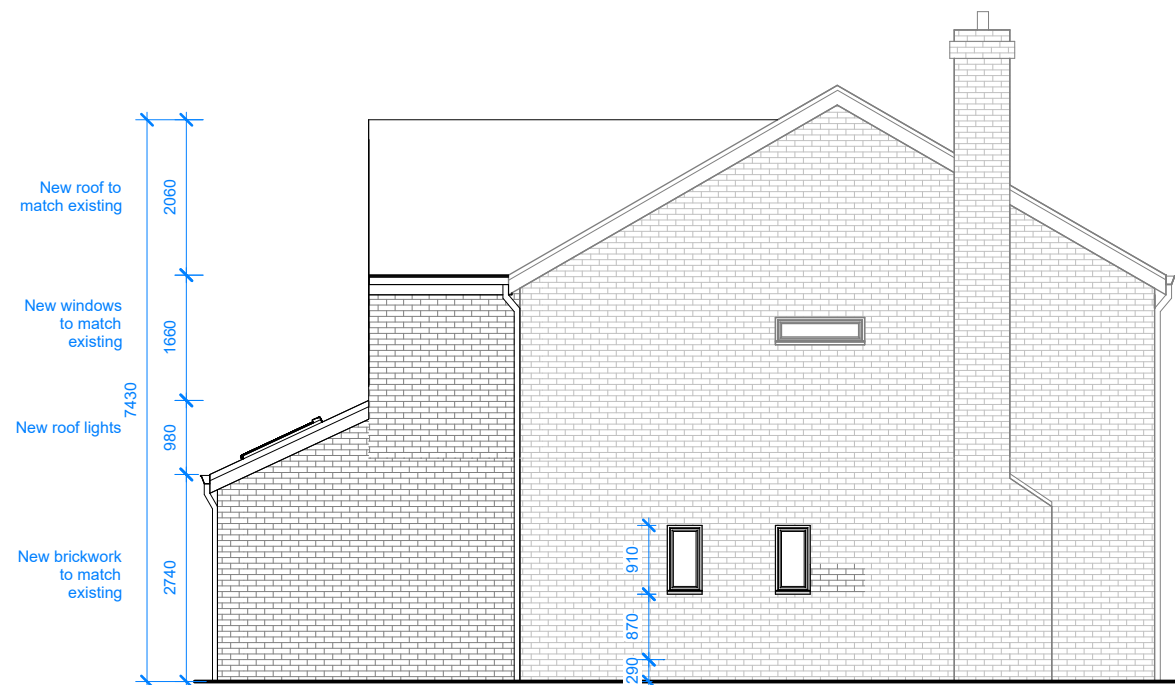

3 Rear
1 : 100

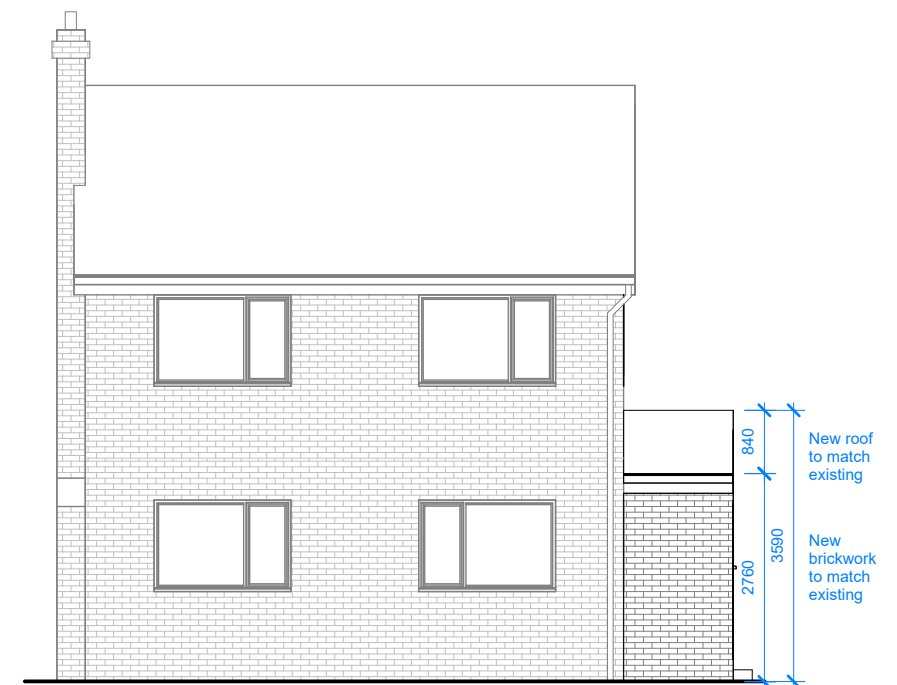

4 Left Hand Side
1 : 100



CLIENT: Sam Cootes		REV	DESCRIPTION	DATE	26 Morton Street SG8 7AZ Proposed Elevations	REVISION 0
DIOGEL Your Home, Your Safe Place, Your World adam@diogelarchitecture.co.uk / +44 (0)1248 800 321					SCALE: 1 : 100	
					DRAWN: BA	
JOB / DRAWING No. 1607-02-04-02						