


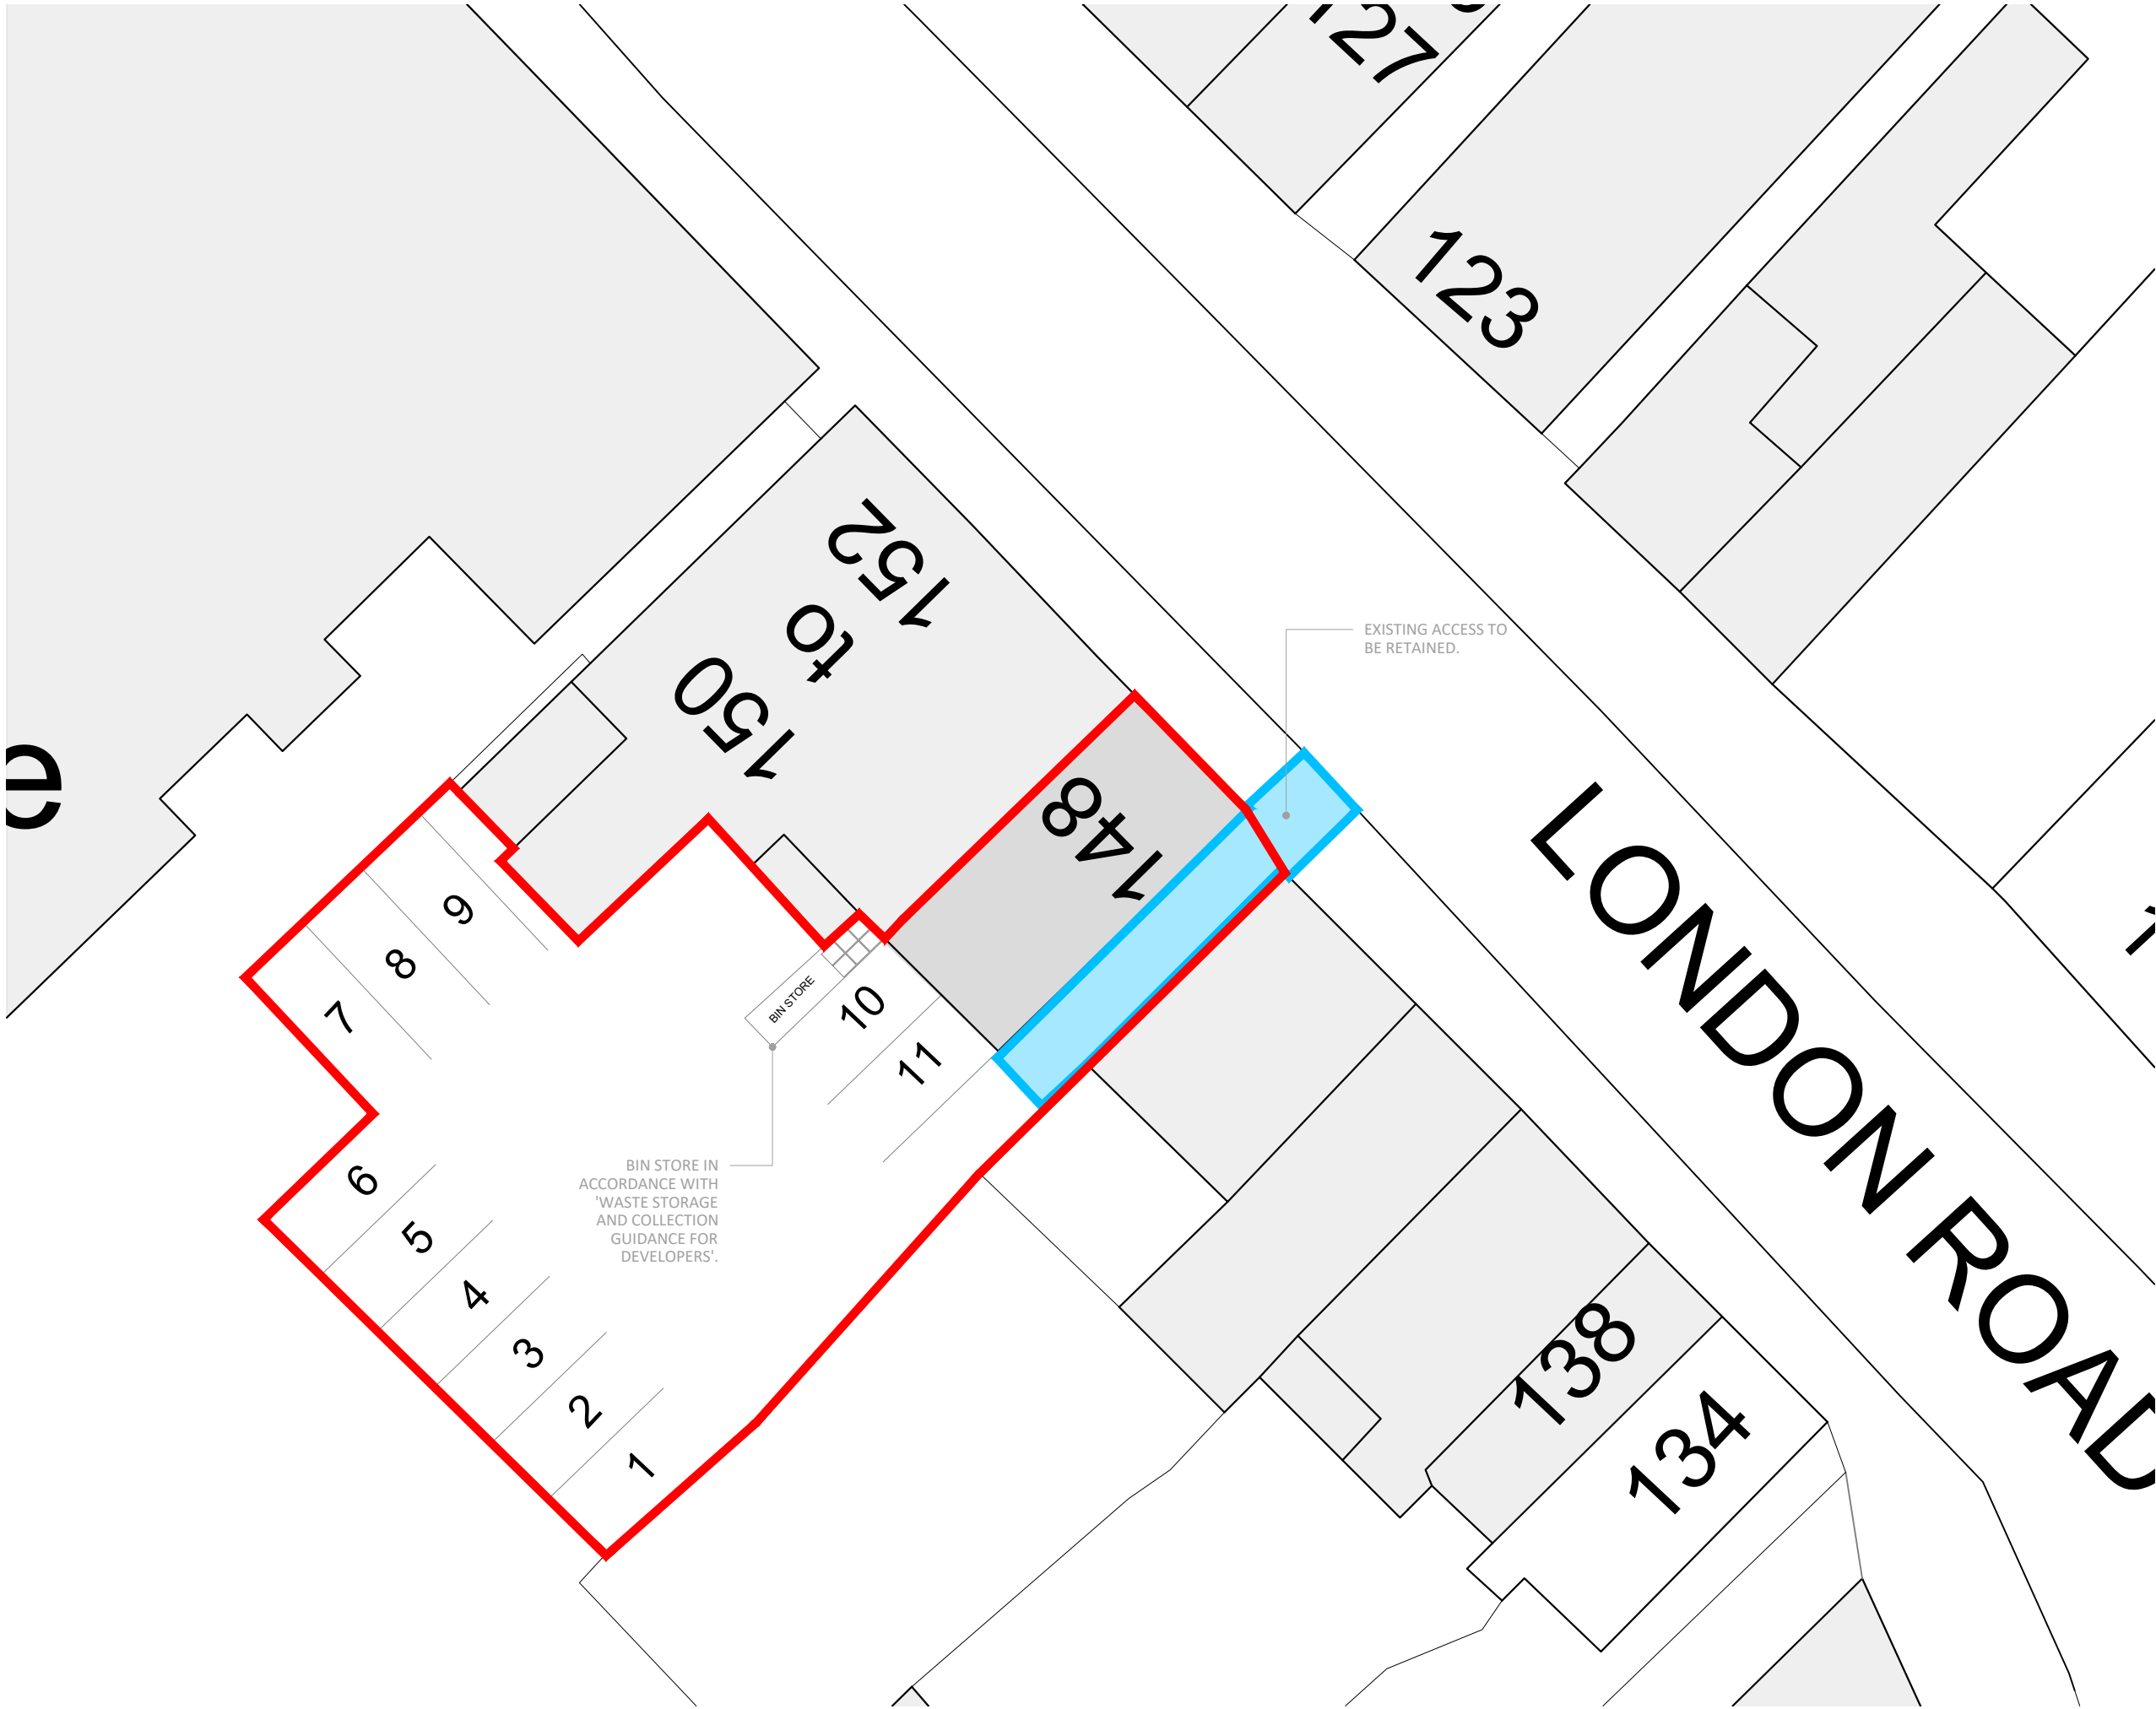

FOR APPROVAL

Location  
148 LONDON ROAD  
KNEBWORTH

Title  
BLOCK PLAN

|                                  |             |               |                |
|----------------------------------|-------------|---------------|----------------|
| Scale<br>1:200 @ A3              | Drawn<br>SB | Checked<br>HE | Date<br>MAR 25 |
| Drawing Number<br>2087_YPUK_P002 |             |               | Revision<br>P3 |

