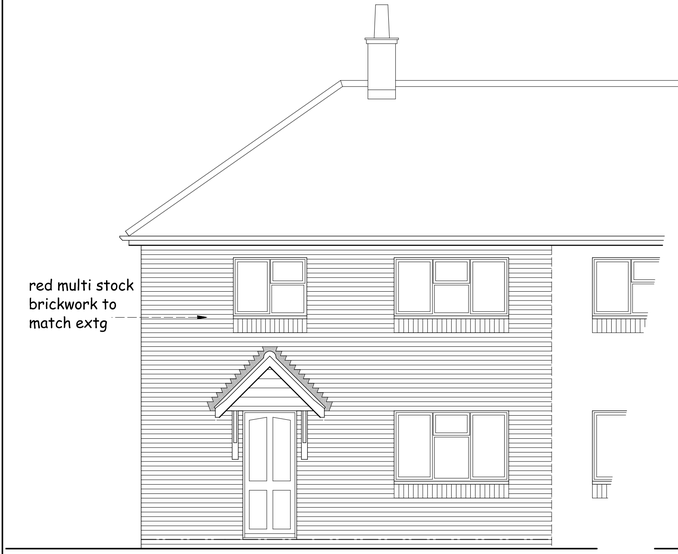

FRONT ELEVATION

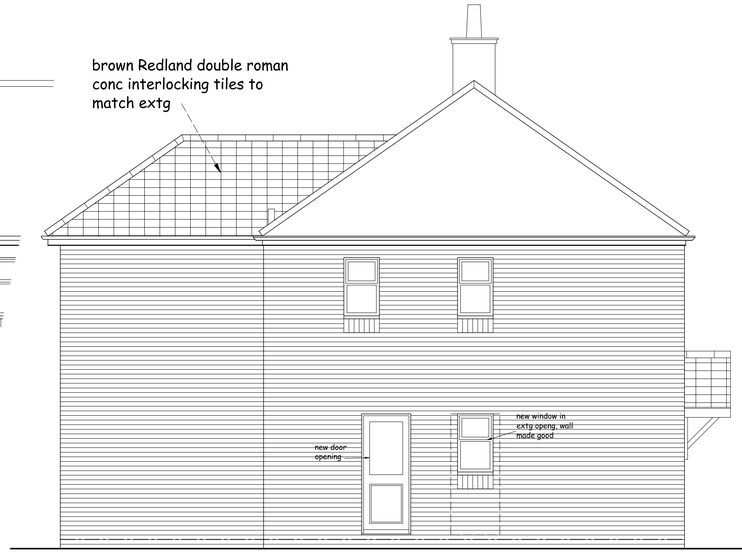

SIDE ELEVATION



REAR ELEVATION

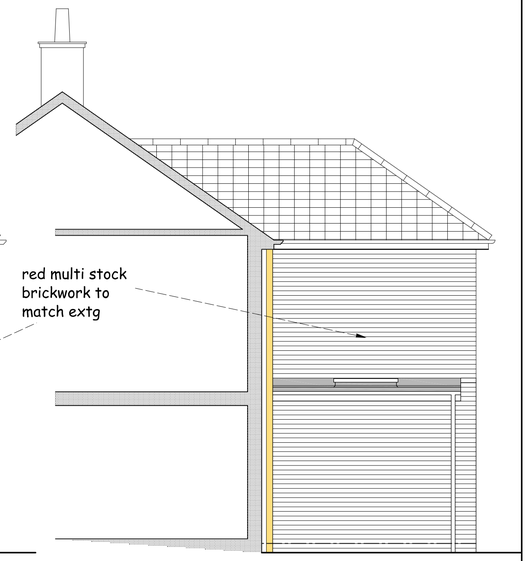

SIDE ELEVATION FROM ADJ

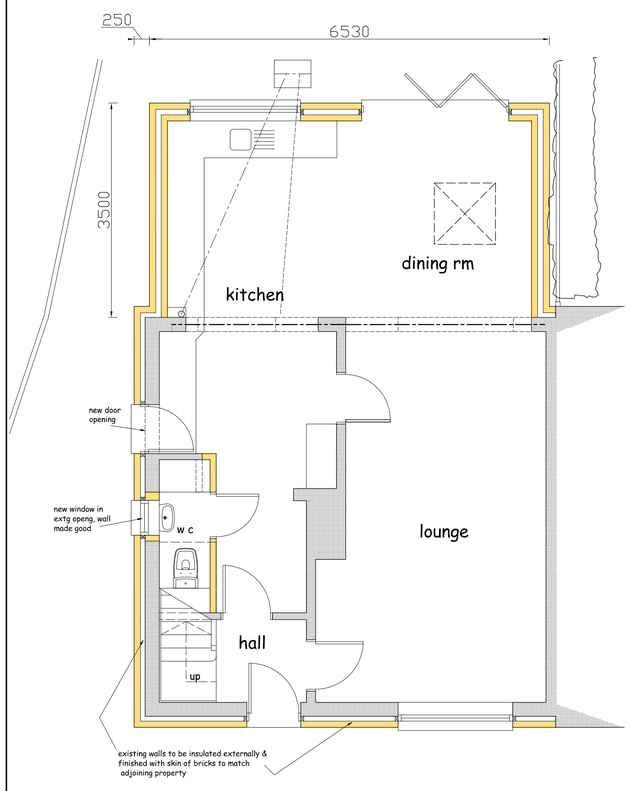

GROUND FLOOR PLAN

FIRST FLOOR PLAN



SITE PLAN 1:200

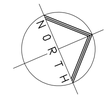

0 1 2 3 4 5
Metres

Project

PROPOSED EXTENSION TO R/O No 36 MILESTONE ROAD, HITCHIN, HERTS SG5 2SY

Client

MISS P . KITCHENER

Drawing

PROPOSED PLAN

Scale 1:50 @ A1 · Drawn

Checked · Date May 18

Drawing No.

0042/02

This drawing and design is copyright and must not be reproduced in part or in whole without prior written consent. Contractors must verify all dimensions on site before commencing work or preparing shop drawings.