


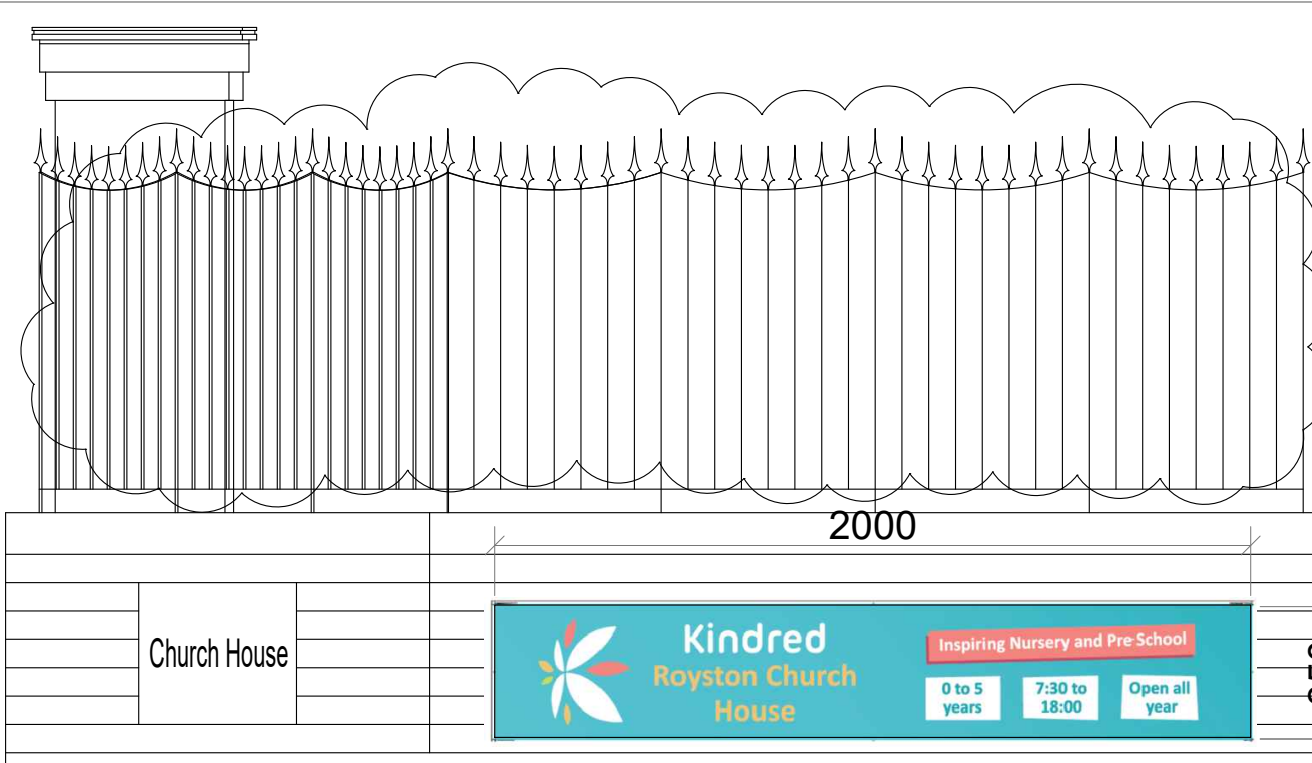

varies due to
ground level
65 - 105mm

Overall size of sign - 2000mm L x 350mmH

Sign construction - 3mm Aluminium Compound Board, CMYK print & gloss overlamine, screwed to wall

“Kindred” - Font: Ubuntu Titling, Font Size: 315, Colour: C0 M0 Y0 K0


“Royston Church House” - Font: Calibri, Font Size: 118, Colour: C7 M21 Y63 K0

“Inspiring Nursery and Pre-School” - Font: Calibri, Font Size: 134, Colour: C0 M0 Y0 K0


“0 to 5 years” - Font: Calibri, Font Size: 66, Colour: C75 M11 Y30 K0

“7:30 to 18:30” - Font: Calibri, Font Size: 66, Colour: C75 M11 Y30 K0

'Flower' Logo
C0 M60 Y41 K0
C0 M0 Y0 K0
C27 M1 Y78 K0
C7 M21 Y63 K0

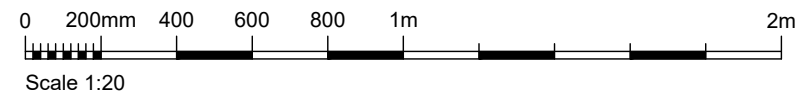

PROPOSED PART ELEVATION D - SIGN 2

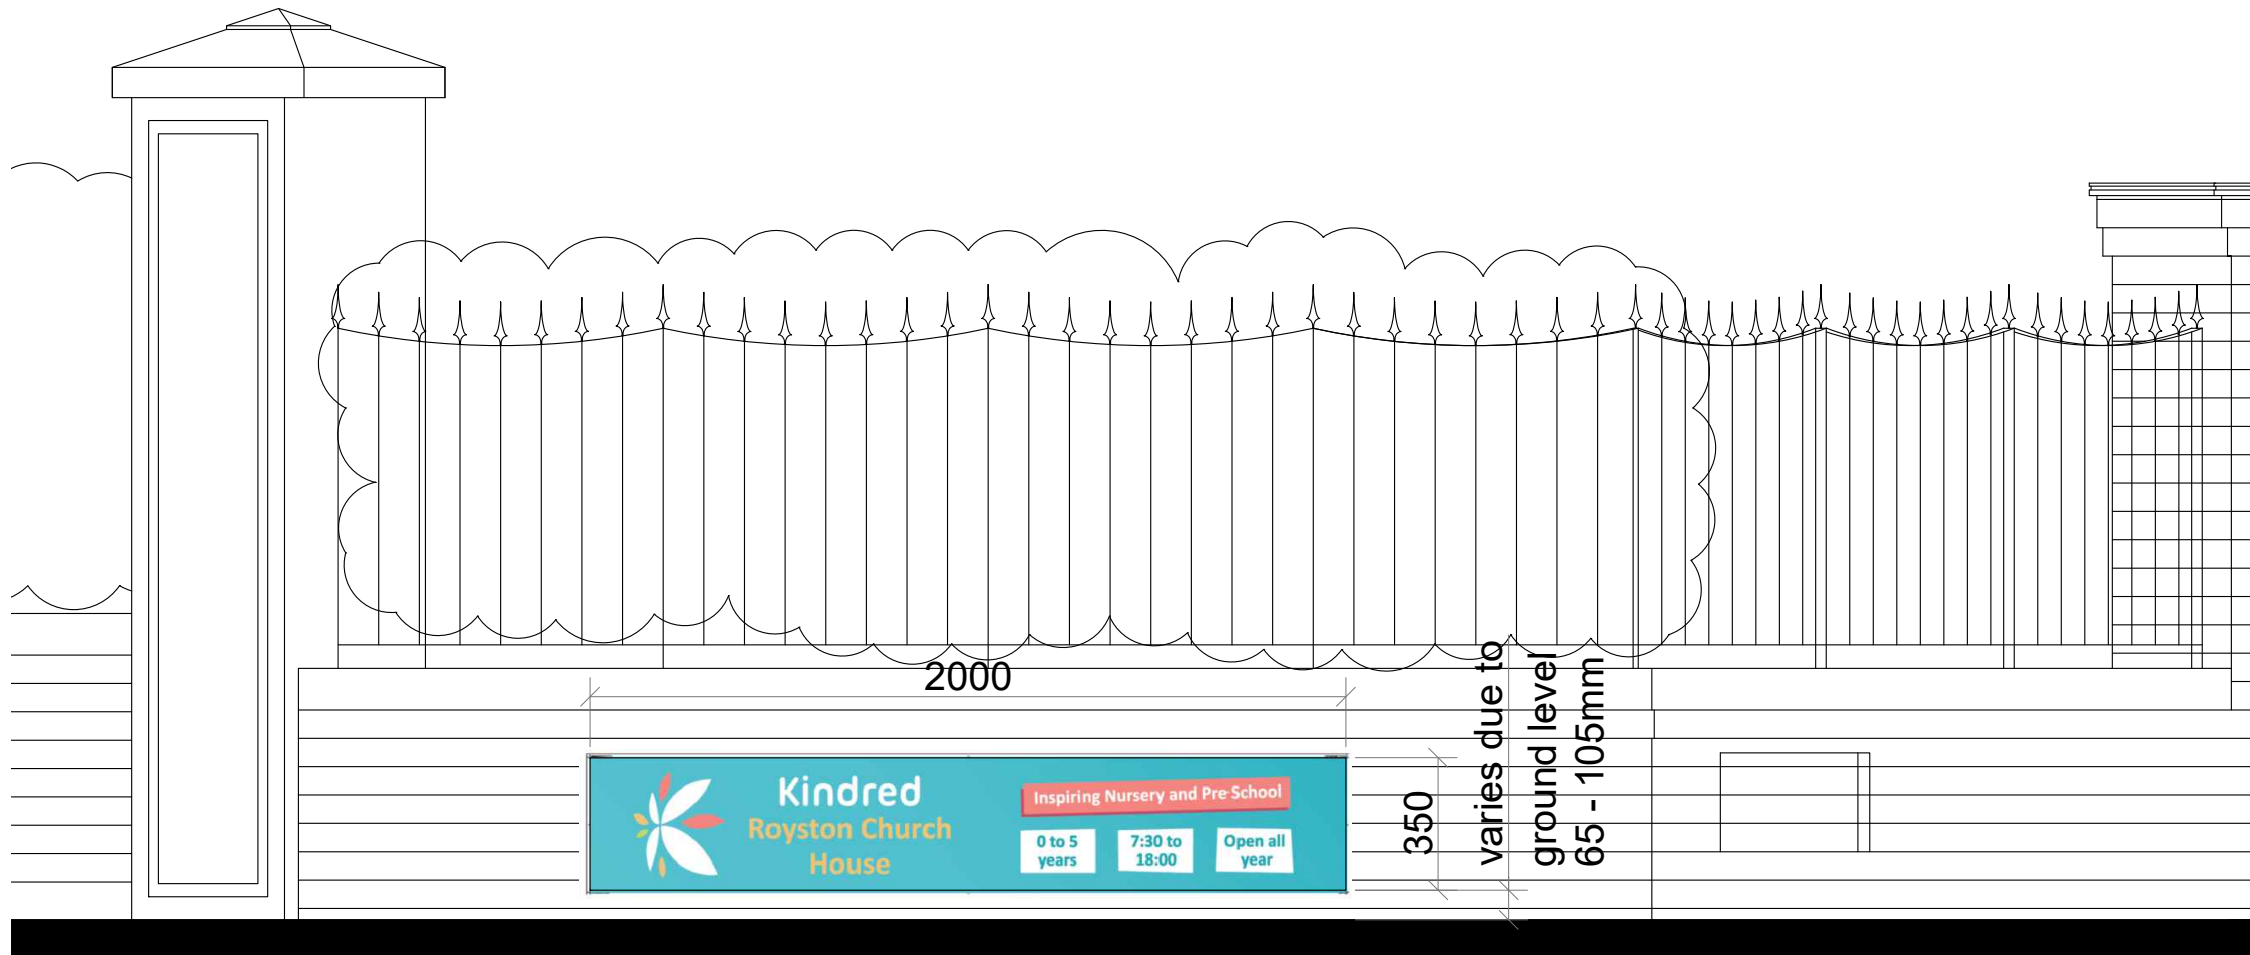

varies due to
ground level
65 - 105mm

PROPOSED PART ELEVATION E - SIGN 1

IT IS ESSENTIAL THAT THIS DRAWING IS READ IN CONJUNCTION WITH ALL SPECIFICATIONS/SCHEDULES OF WORKS AND THAT ALL WORKS ARE INCLUDED FOR. ALL DIMENSIONS AND LEVELS MUST BE VERIFIED ON SITE AND DISCREPANCIES REPORTED PRIOR TO COMMENCING WORKS OR PREPARING SITE DRAWINGS.

SHARP
ARCHITECTURAL
SERVICES

Kindred Nursery Orpington, 33 Knoll Rise, Orpington BR6 0EJ

SCALES 1:20@A3

DRAWING #189/05

SIGNAGE DETAILS