

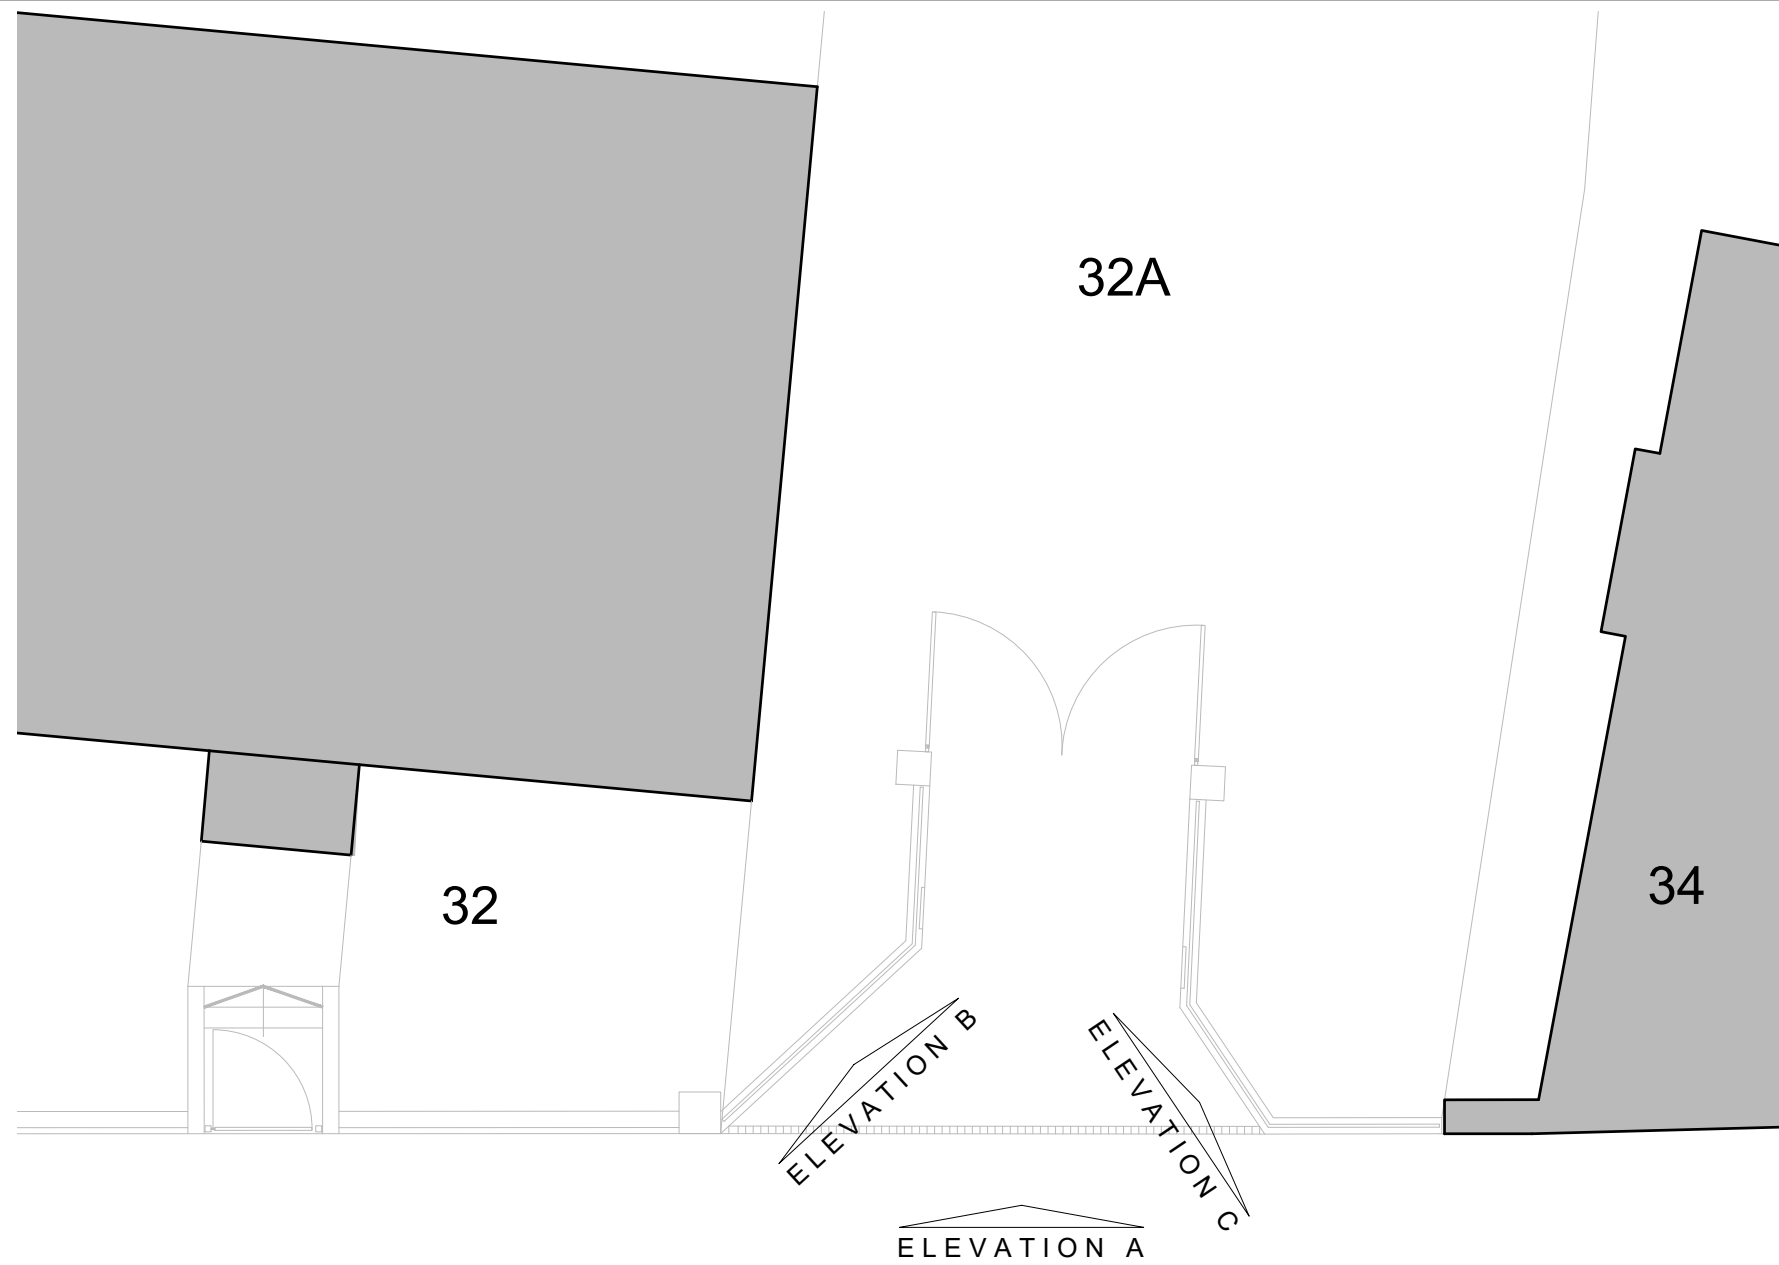


EXISTING PART SITE PLAN


KNEESWORTH STREET

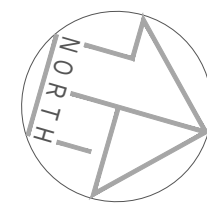


EXISTING ELEVATION A

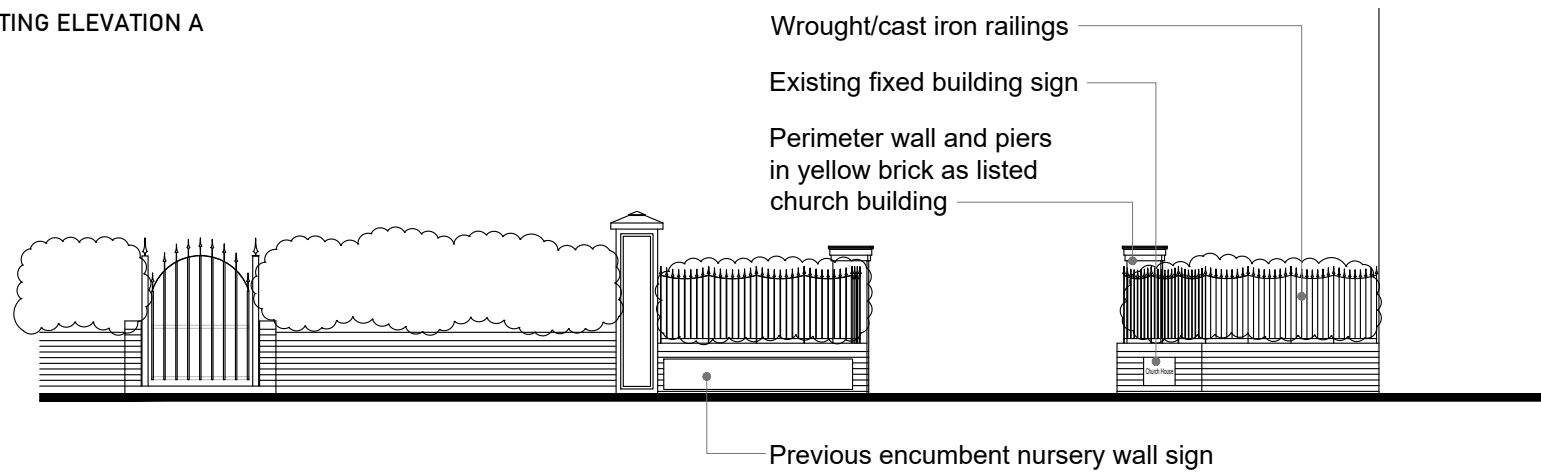

EXISTING ELEVATION C

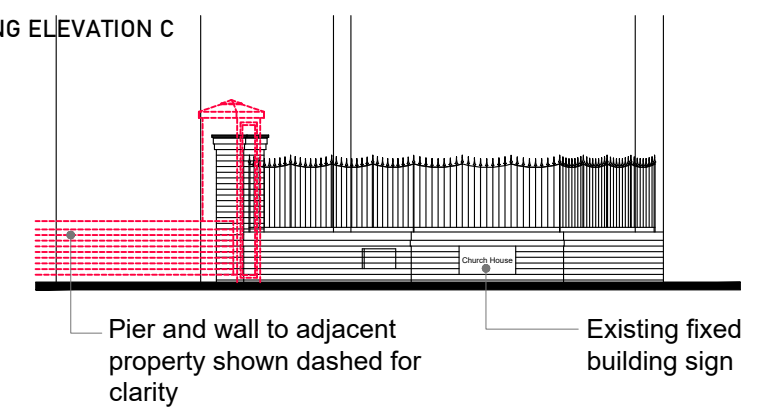

EXISTING ELEVATION B

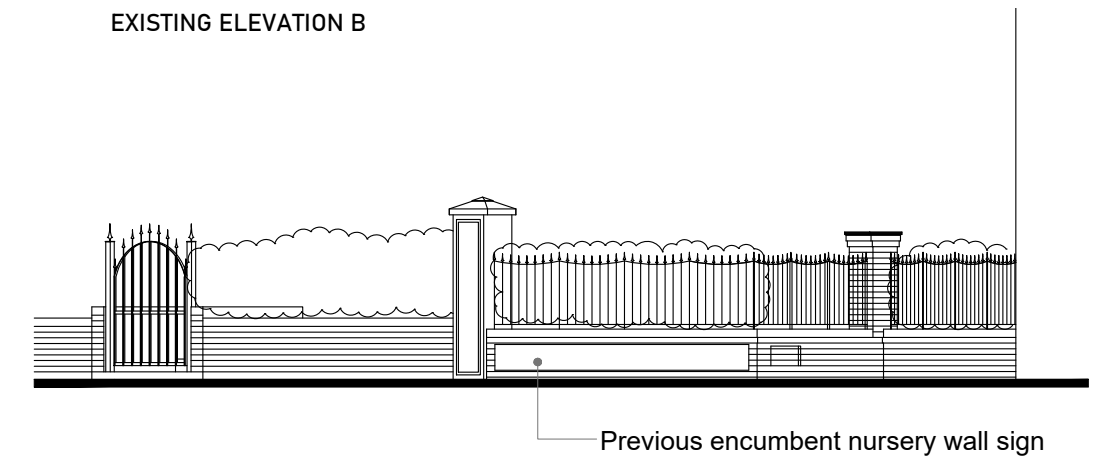

IT IS ESSENTIAL THAT THIS DRAWING IS READ IN CONJUNCTION WITH ALL SPECIFICATIONS/SCHEDULES OF WORKS AND THAT ALL WORKS ARE INCLUDED FOR. ALL DIMENSIONS AND LEVELS MUST BE VERIFIED ON SITE AND DISCREPANCIES REPORTED PRIOR TO COMMENCING WORKS OR PREPARING SITE DRAWINGS.

SHARP
ARCHITECTURAL
SERVICES

Kindred Nursery Orpington, 33 Knoll Rise, Orpington BR6 0EJ

SCALES 1:100@A3

DRAWING #189/03

EXISTING PART SITE PLAN AND
ELEVATION S