



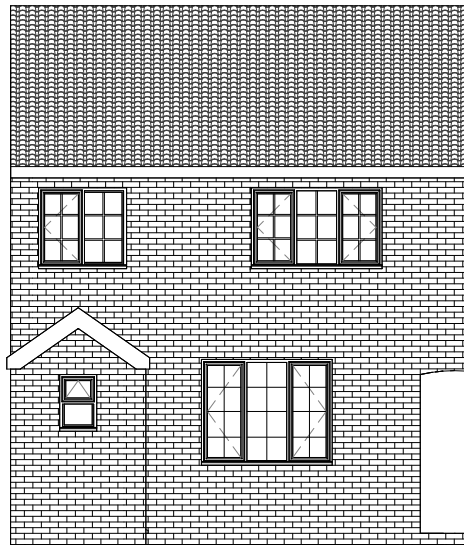

1 Front Existing
1 : 100

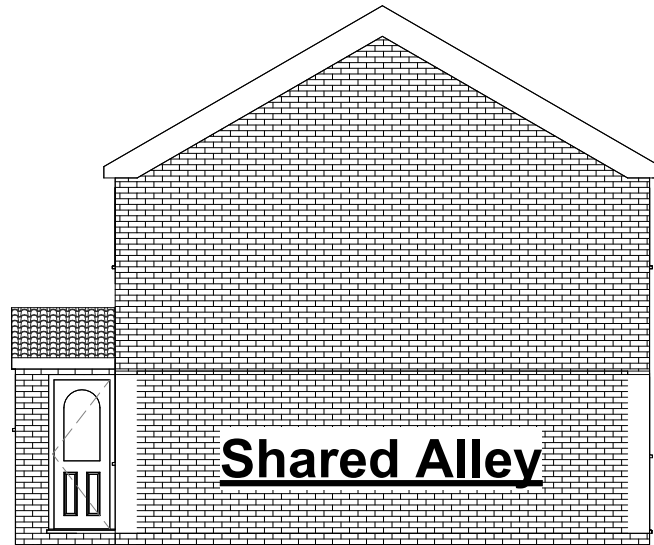


5 RH Existing
1 : 100




2 Rear Existing
1 : 100

Window Style Schedule


Window Number	Window Type	Window Width (mm)	Window Height (mm)	Window Colour	Window Material	Window Glazing	Sealed Unit Depth
1	Composite Door - Cheltenham	870	2060	Anthracite	PVCu	TUF Obscure Double - Satin	4-20-4
2	French Door	1165	2125	White Smooth	PVCu	TUF Clear Double	4-20-4
3	Residential Door - Half Glazed	840	2020	White Smooth	PVCu	TUF Clear Double	4-20-4
4	Type C	480	740	White Smooth	PVCu	STD Obscure Double - Sand Blast	4-20-4
5	Type D	1720	1355	White Smooth	PVCu	STD Clear Double	4-20-4
6	Type D	610	1060	White Smooth	PVCu	TUF Clear Double	4-20-4
7	Type D	1155	1060	White Smooth	PVCu	STD Clear Double	4-20-4
8	Type D	1720	1060	White Smooth	PVCu	STD Clear Double	4-20-4
9	Type D	1720	1060	White Smooth	PVCu	STD Clear Double	4-20-4
10	Type C	595	1060	White Smooth	PVCu	TUF Obscure Double - Sand Blast	4-20-4

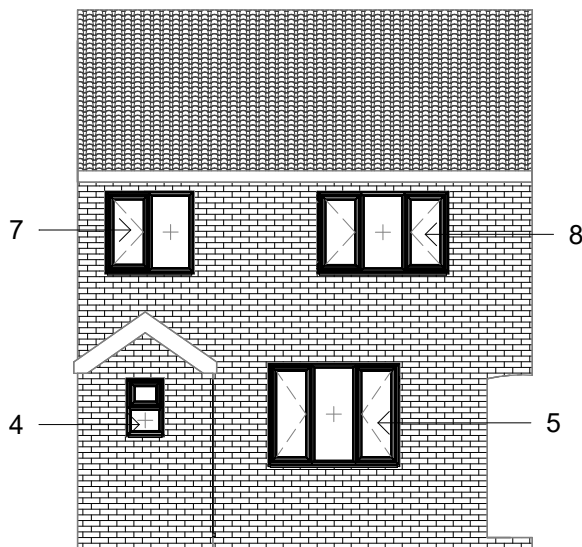

3 Front Proposed
1 : 100

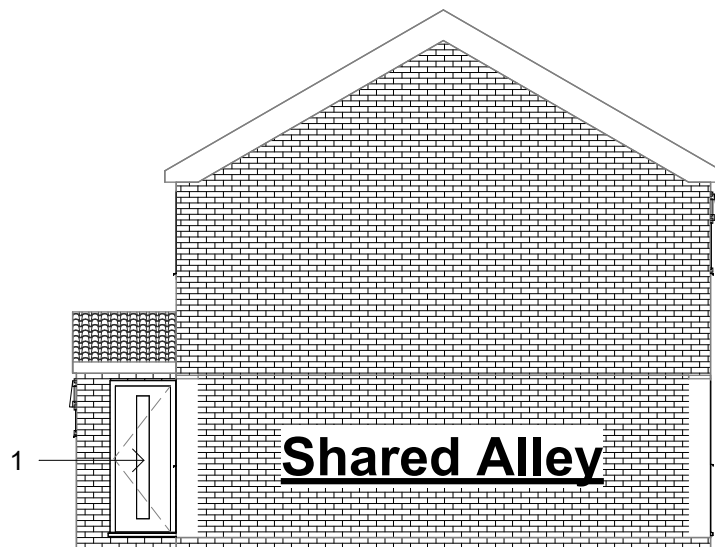

6 RH Proposed
1 : 100

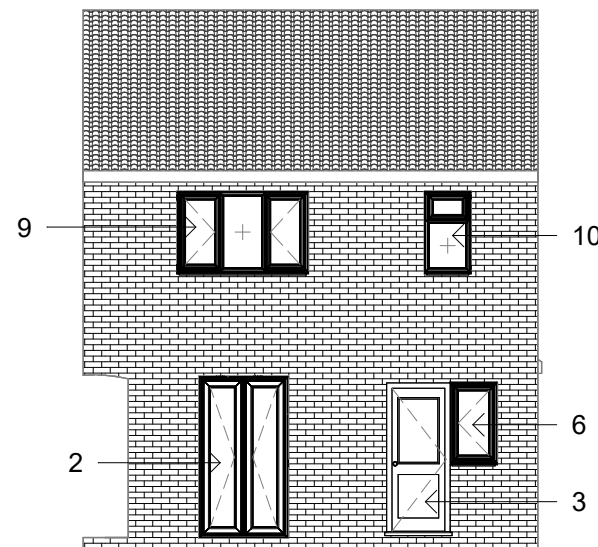

4 Rear Proposed
1 : 100



Proposed Door

Contract No.
FHI 127077

Site Address -
10 Hallmead,
Letchworth,
Hertfordshire
SG6 4BJ

Drawing No.
1 of 3

Elevations

All Dimensions in mm

Scale: 1 : 100 @A3

Signed Off on - 02/04/2025

Review on -

FIRST

First Home Improvements
Station Road Industrial
Estate Lenwade Norfolk
NR9 5LY

© Drawings, associated documentation and intellectual property is protected under copyright law.
All documentation by First Home Improvements prohibits unauthorised actions such as (but not limited to) the re-issuing and re-production thereof without prior consent.

Scale 1:100

Scale 1:50