




Crown Copyright and database rights 2025.
OS AC0000814278 National Map Centre.
Purchased 02/04/2025 1 year licence.

3

Scale 1-1250

1 : 1250

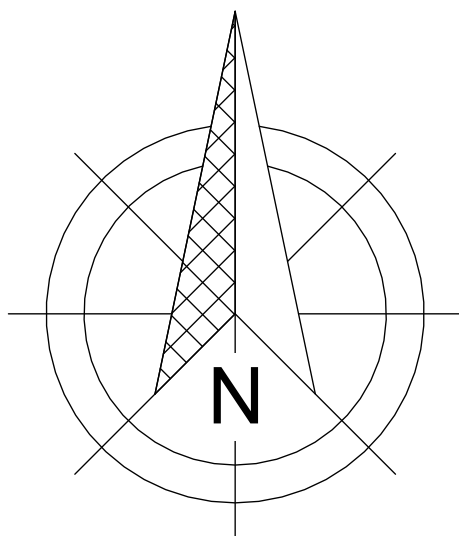

Scale 1:100




Crown Copyright and database rights 2025.
OS AC0000814278 National Map Centre.
Purchased 02/04/2025 1 year licence.

2

Scale 1-500

1 : 500

Scale 1:50

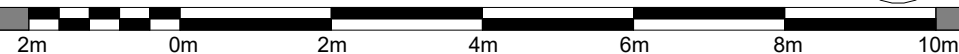

Contract No.
FHI 127077

Site Address -
10 Hallmead,
Letchworth,
Hertfordshire
SG6 4BJ

Drawing No.
3 of 3

Location and Site Map

All Dimensions in mm

Scale: As indicated @A3

Signed Off on - 02/04/2025

Review on -

FIRST

First Home Improvements
Station Road Industrial
Estate Lenwade Norfolk
NR9 5LY

© Drawings, associated documentation and intellectual property is protected under copyright law.
All documentation by First Home Improvements prohibits unauthorised actions such as (but not limited to) the re-issuing and re-production thereof without prior consent.