



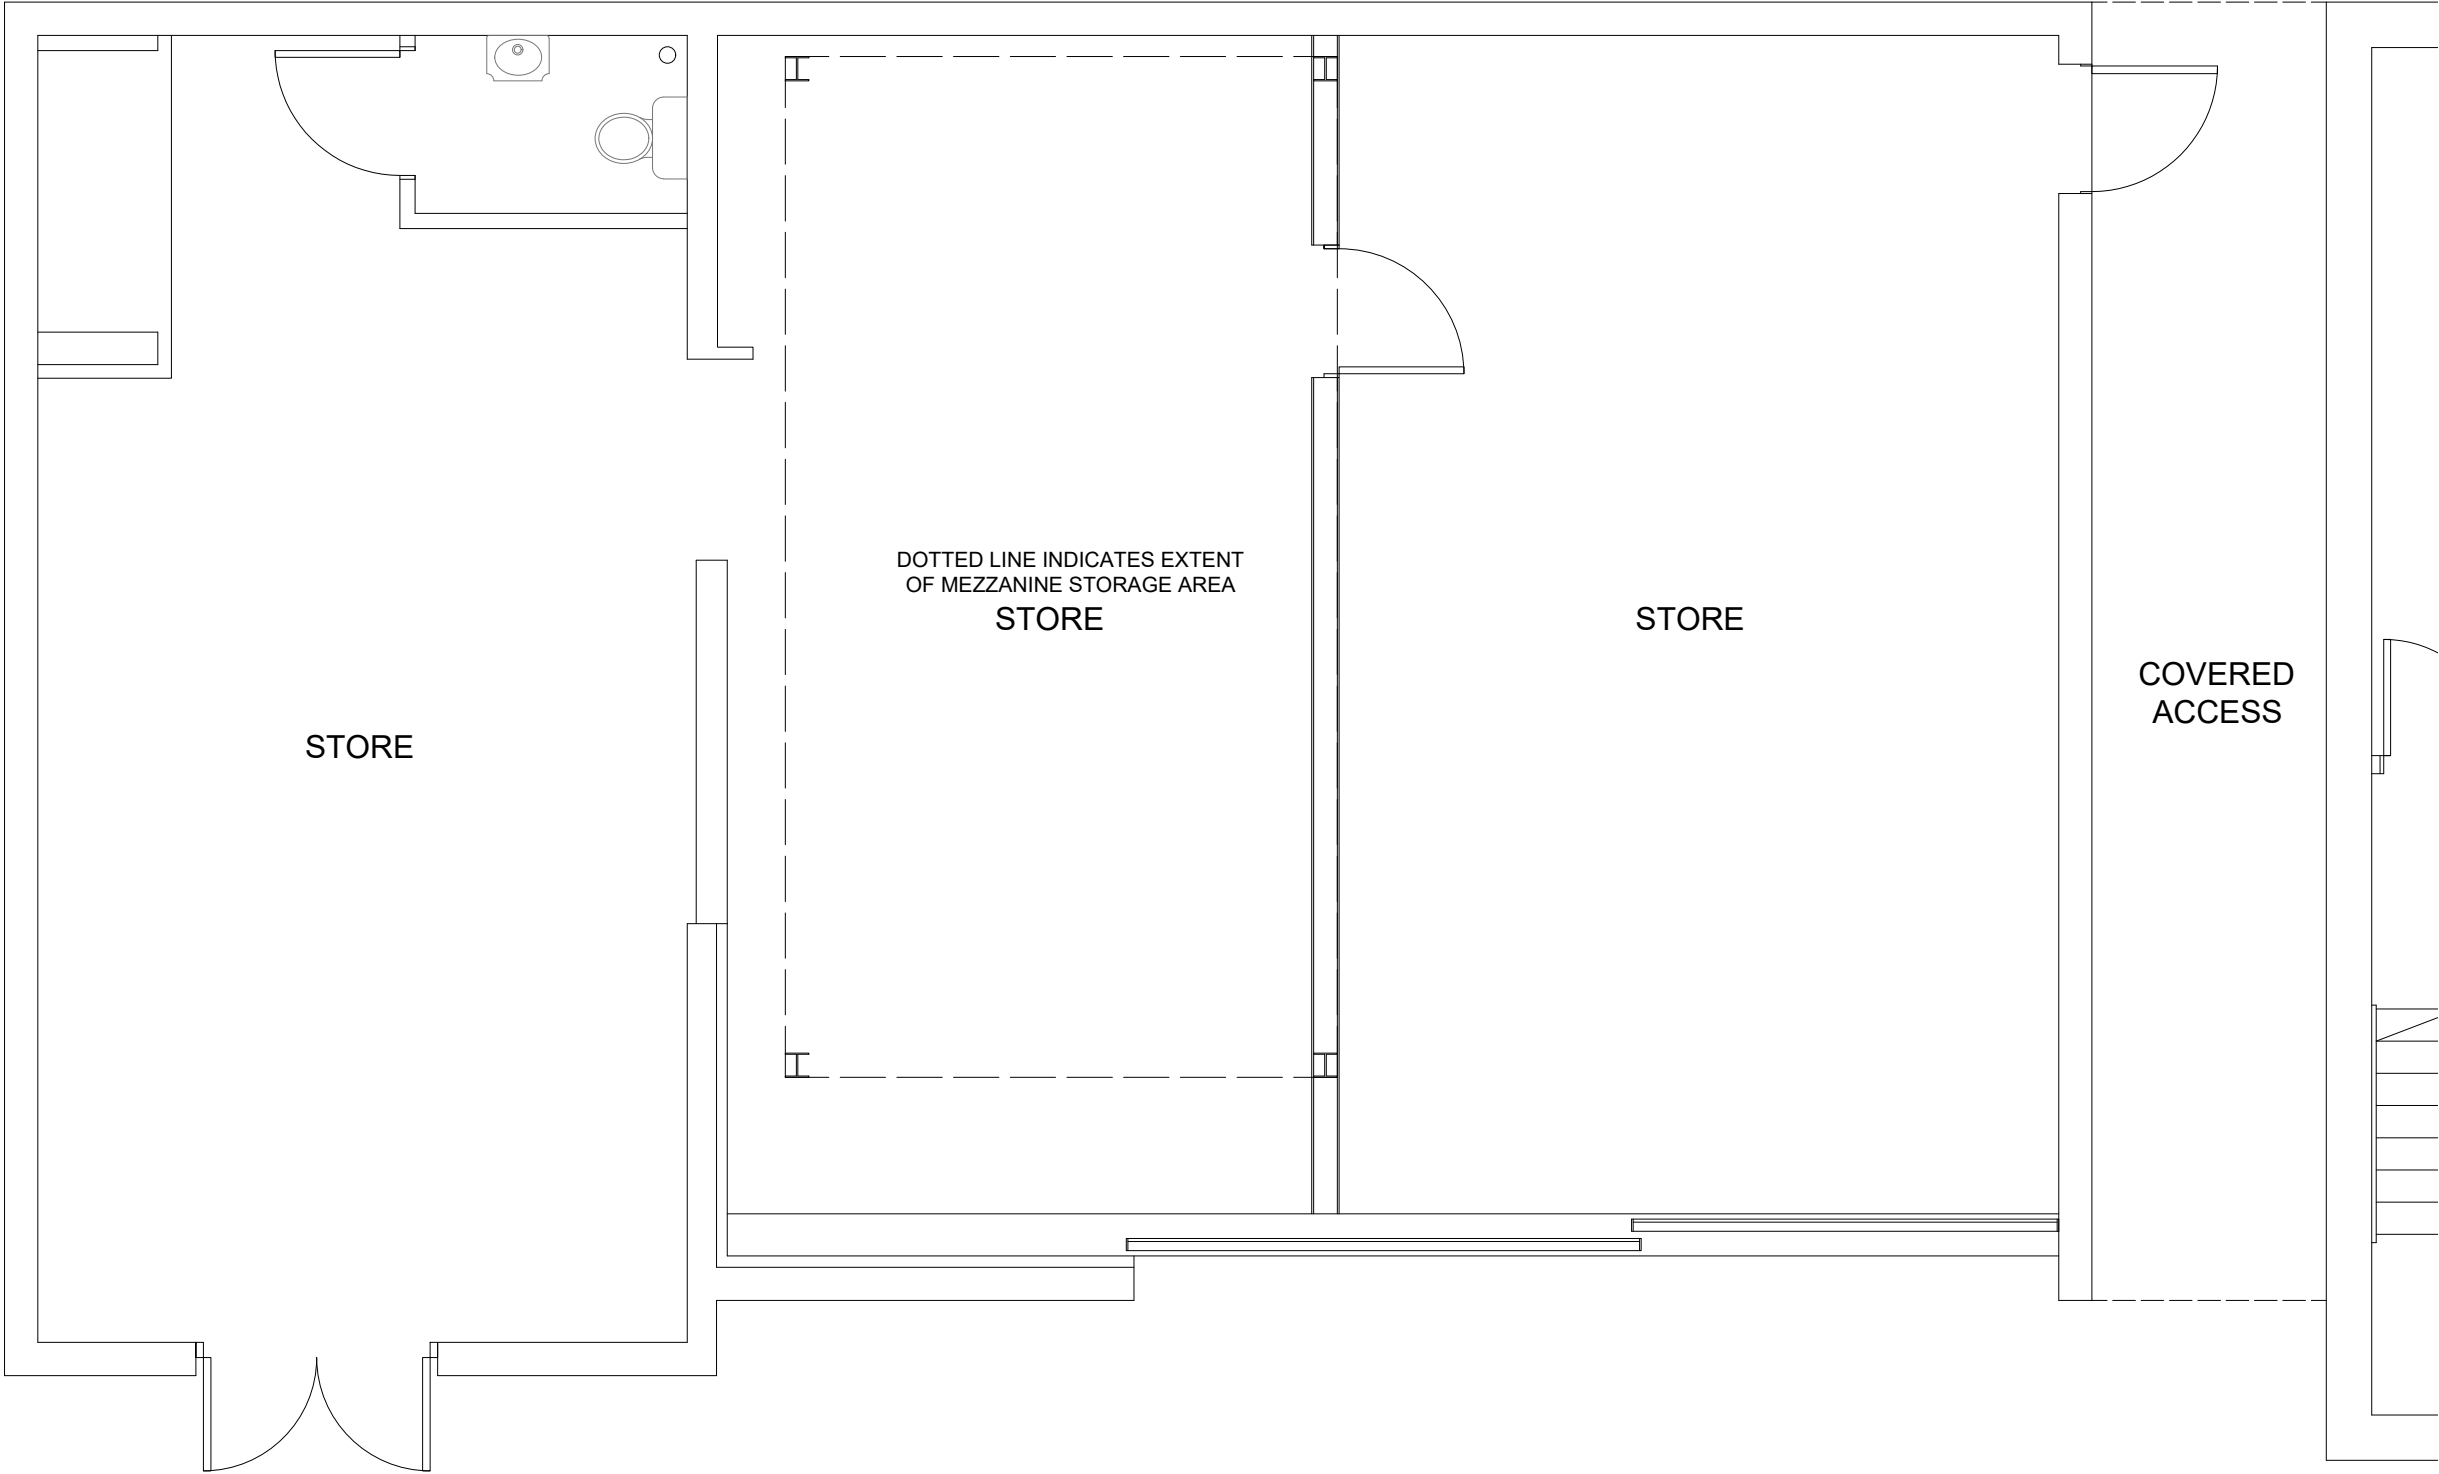

GROUND FLOOR

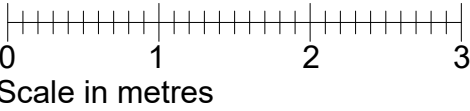

Notes

A	23/07	illustrate mezzanine storage
Rev.	Date	Description
DESIGN DYNAMICS The Studio, 8 Willow Walk, Welwyn, Herts. AL6 9SQ Tel: 01438 718274 Fax: 01438 718 274		
Title Unit 9, Cam Centre, Hitchin, SG4 0TW		
Description General Arrangement - Storage Unit		
Approved By		
Scale 1:50 @ A3	Issue Date 16/10/24	Drawn By p.s.
Drawing No. CRN-9CC-02		Revision A