




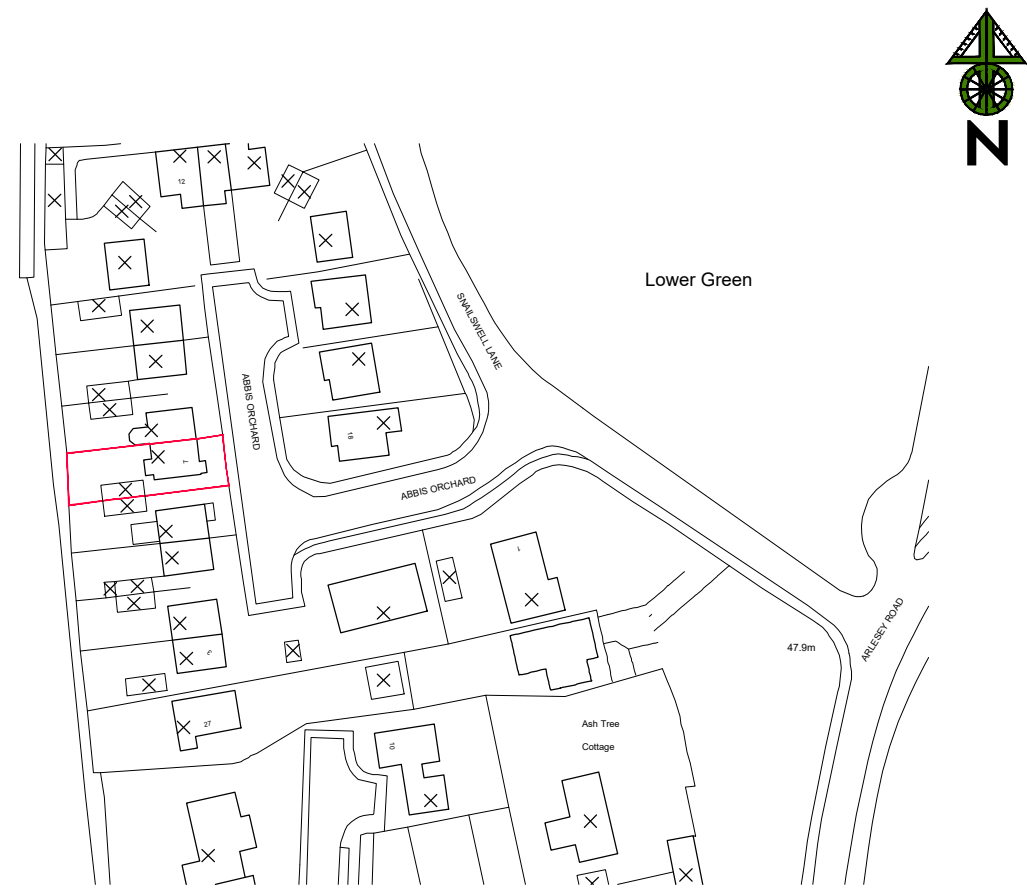

SITE LOCATION PLAN (1:1250)

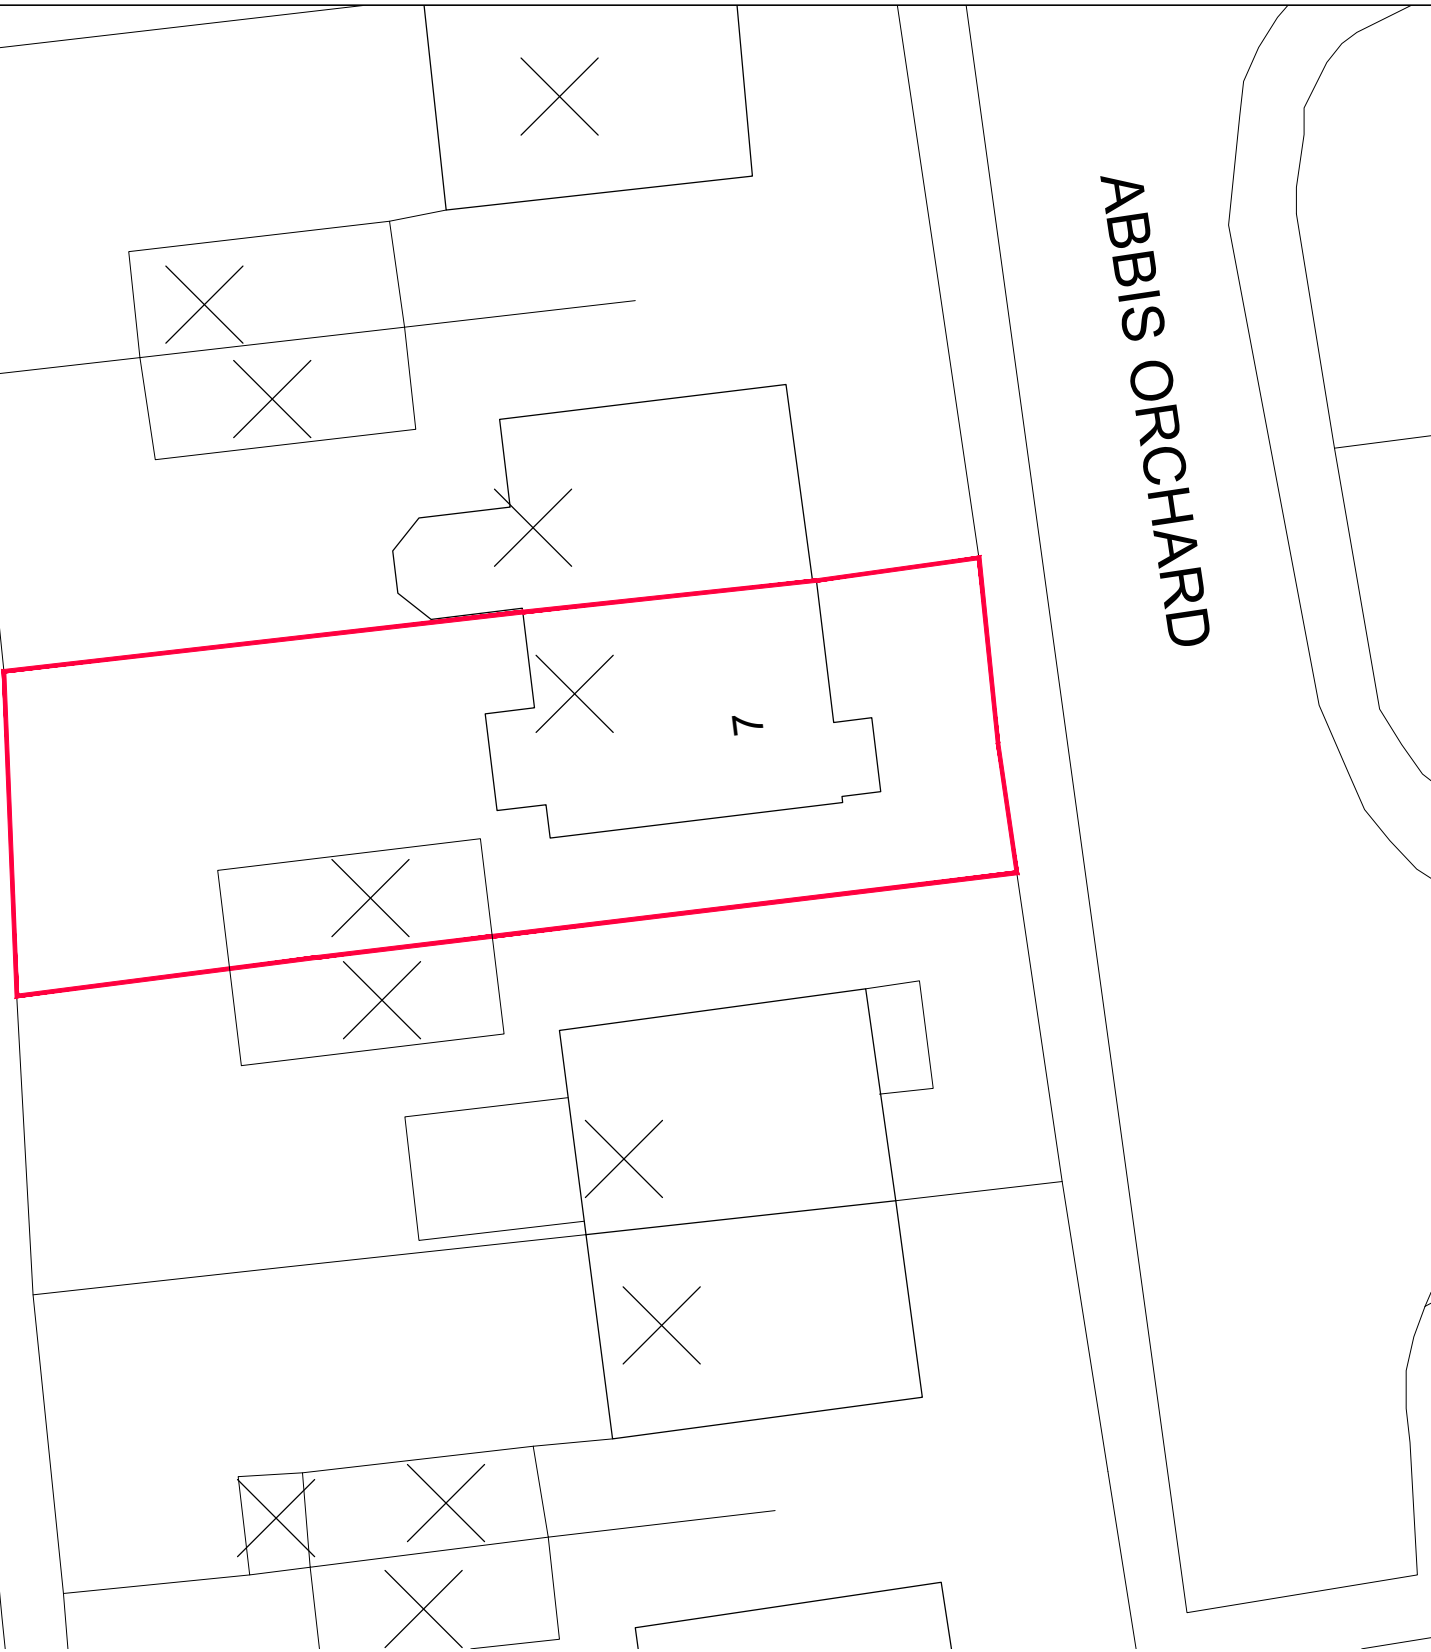

SITE BLOCK PLAN (1:200)

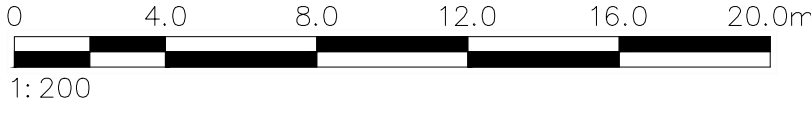

NOTES AND REVISIONS

No dimensions are to be scaled from this drawing. All stated dimensions must be verified on site. Lobs Design must be advised of any discrepancies.

This drawing must be read together with the specification/Bill of Quantities and related drawings.

This drawing is for the purpose of obtaining Planning & Building Regulations Approval only. Should the contractor use them to build from then they assume full responsibility for the design.

REV	DESCRIPTION	DRWN	DATE	REV	DESCRIPTION	DRWN	DATE
-	-	-	-	-	-	-	-

1: 1

Client

7 Abbis Orchard

Ickleford

SG5 3TN

Project

Single Story Front Extension

Drawing Title

Location & Block Plan

Existing

Scale	Date	Drawn	Checked
As Shown	Mar 2026	krl	

Project No	Drawing No	Revision
LD825	E01	-

Lobs Design

Architectural Services

The Pixmore Business Centre

Pixmore Avenue,

Letchworth Garden City

Hertfordshire, SG6 1JG

M: 07960 006077

E: info@lobs-design.co.uk

LGCHF Garden City

Heritage Awards

Winning Designer