



DOBSONJAMES.COM

Studio@dobsonjames.com

London, UK | Dubai, UAE

PROJECT NO: 0044

PROJECT ADDRESS:

10 KERSHAW'S HILL,
HITCHIN,
SG4 9AQ

LOCATION: HERTFORDSHIRE, UK

NOTES:

1. PRINT DRAWINGS IN COLOUR.

05.

04.

03.

02.

01. 17/04/2026 JVN

ISSUE: DATE: DRAWN BY:

DRAWING TITLE:

ELEVATIONS
PROPOSED

SCALE: 1:100 @ A3

STATUS: PLANNING

SHEET NUMBER:

DR-A-203

DRAWN: JVN


CHECKED: JJD

Scale 1:50


Scale 1:100



REAR VIEW
NORTH EAST
ELEVATION

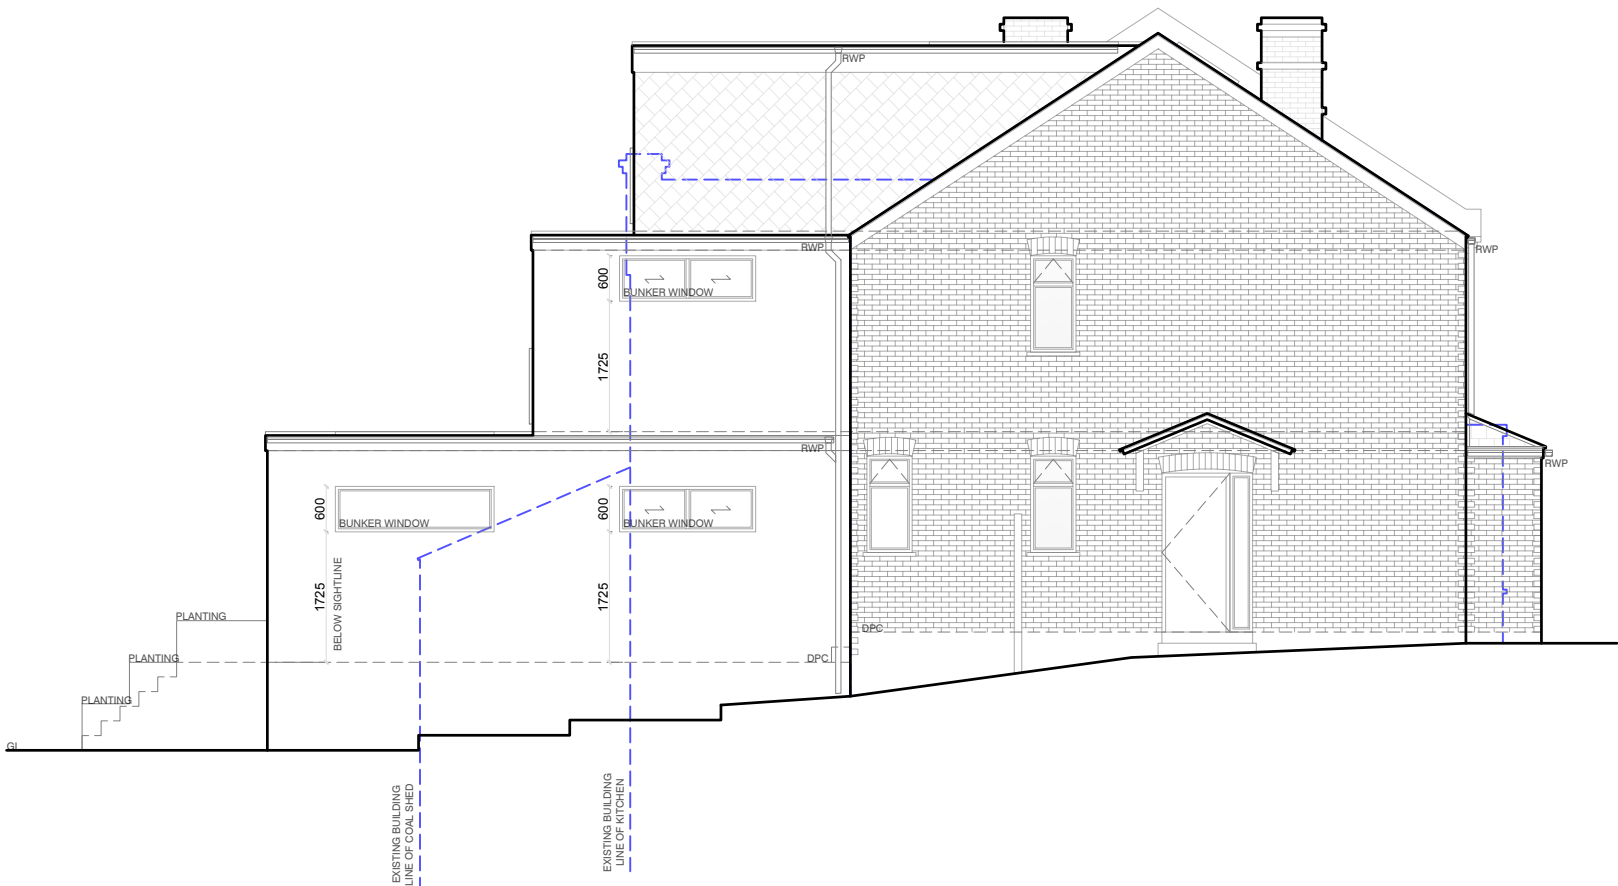

SIDE VIEW
NORTH WEST
ELEVATION

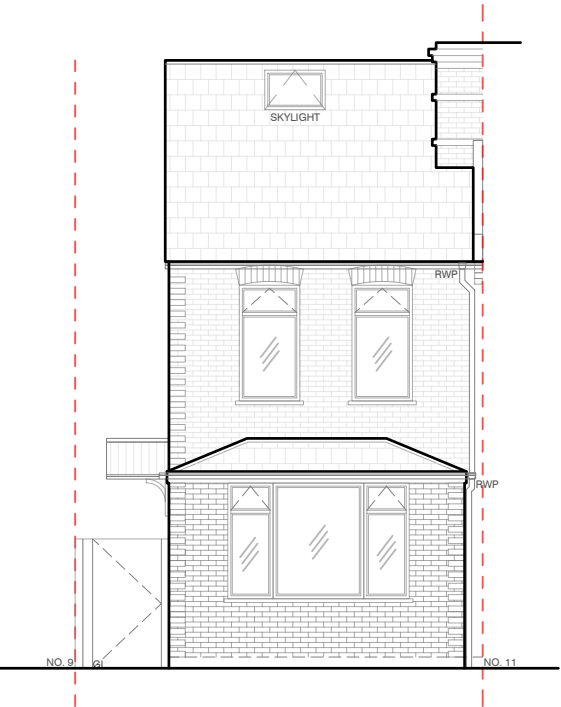

FRONT VIEW
SOUTH WEST
ELEVATION