



DOBSONJAMES.COM
Studio@dobsonjames.com
London, UK | Dubai, UAE

PROJECT NO: 0044

PROJECT ADDRESS:
10 KERSHAW'S HILL,
HITCHIN,
SG4 9AQ

LOCATION: HERTFORDSHIRE, UK

NOTES:
1. PRINT DRAWINGS IN COLOUR.



05.
04.
03.
02.
01. 17/04/2026 JVN
ISSUE: DATE: DRAWN BY:

DRAWING TITLE:
ELEVATIONS
EXISTING

SCALE: 1:100 @ A3
STATUS: PLANNING
SHEET NUMBER:

DR-A-103


DRAWN: JVN
CHECKED: JJD

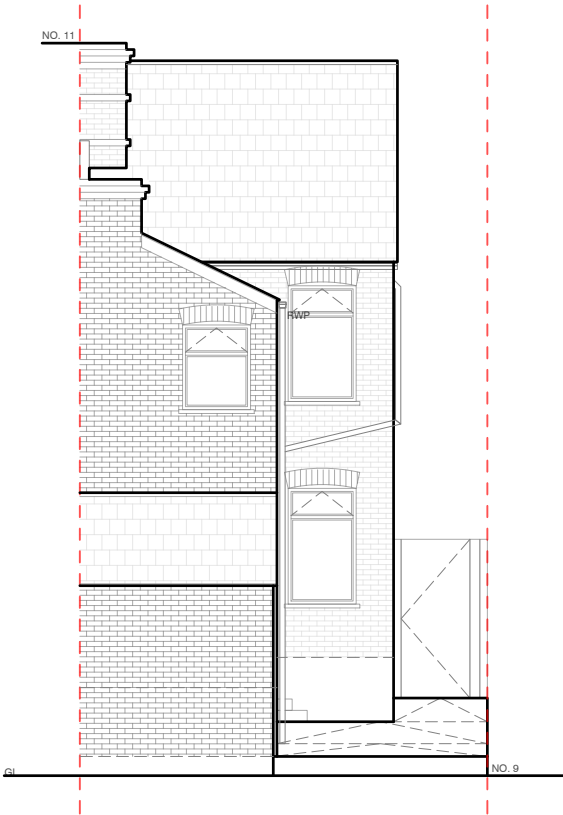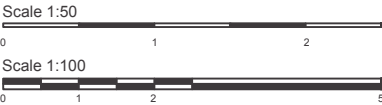

REAR VIEW
NORTH EAST
ELEVATION



SIDE VIEW
NORTH WEST
ELEVATION

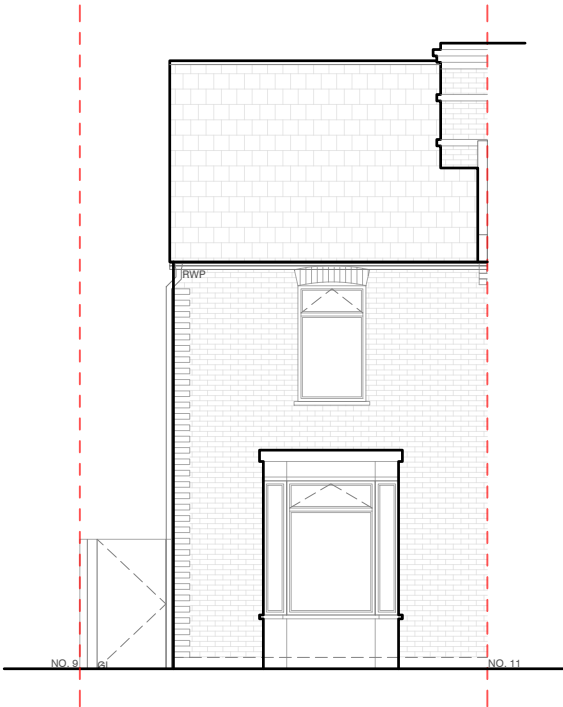

FRONT VIEW
SOUTH WEST
ELEVATION