


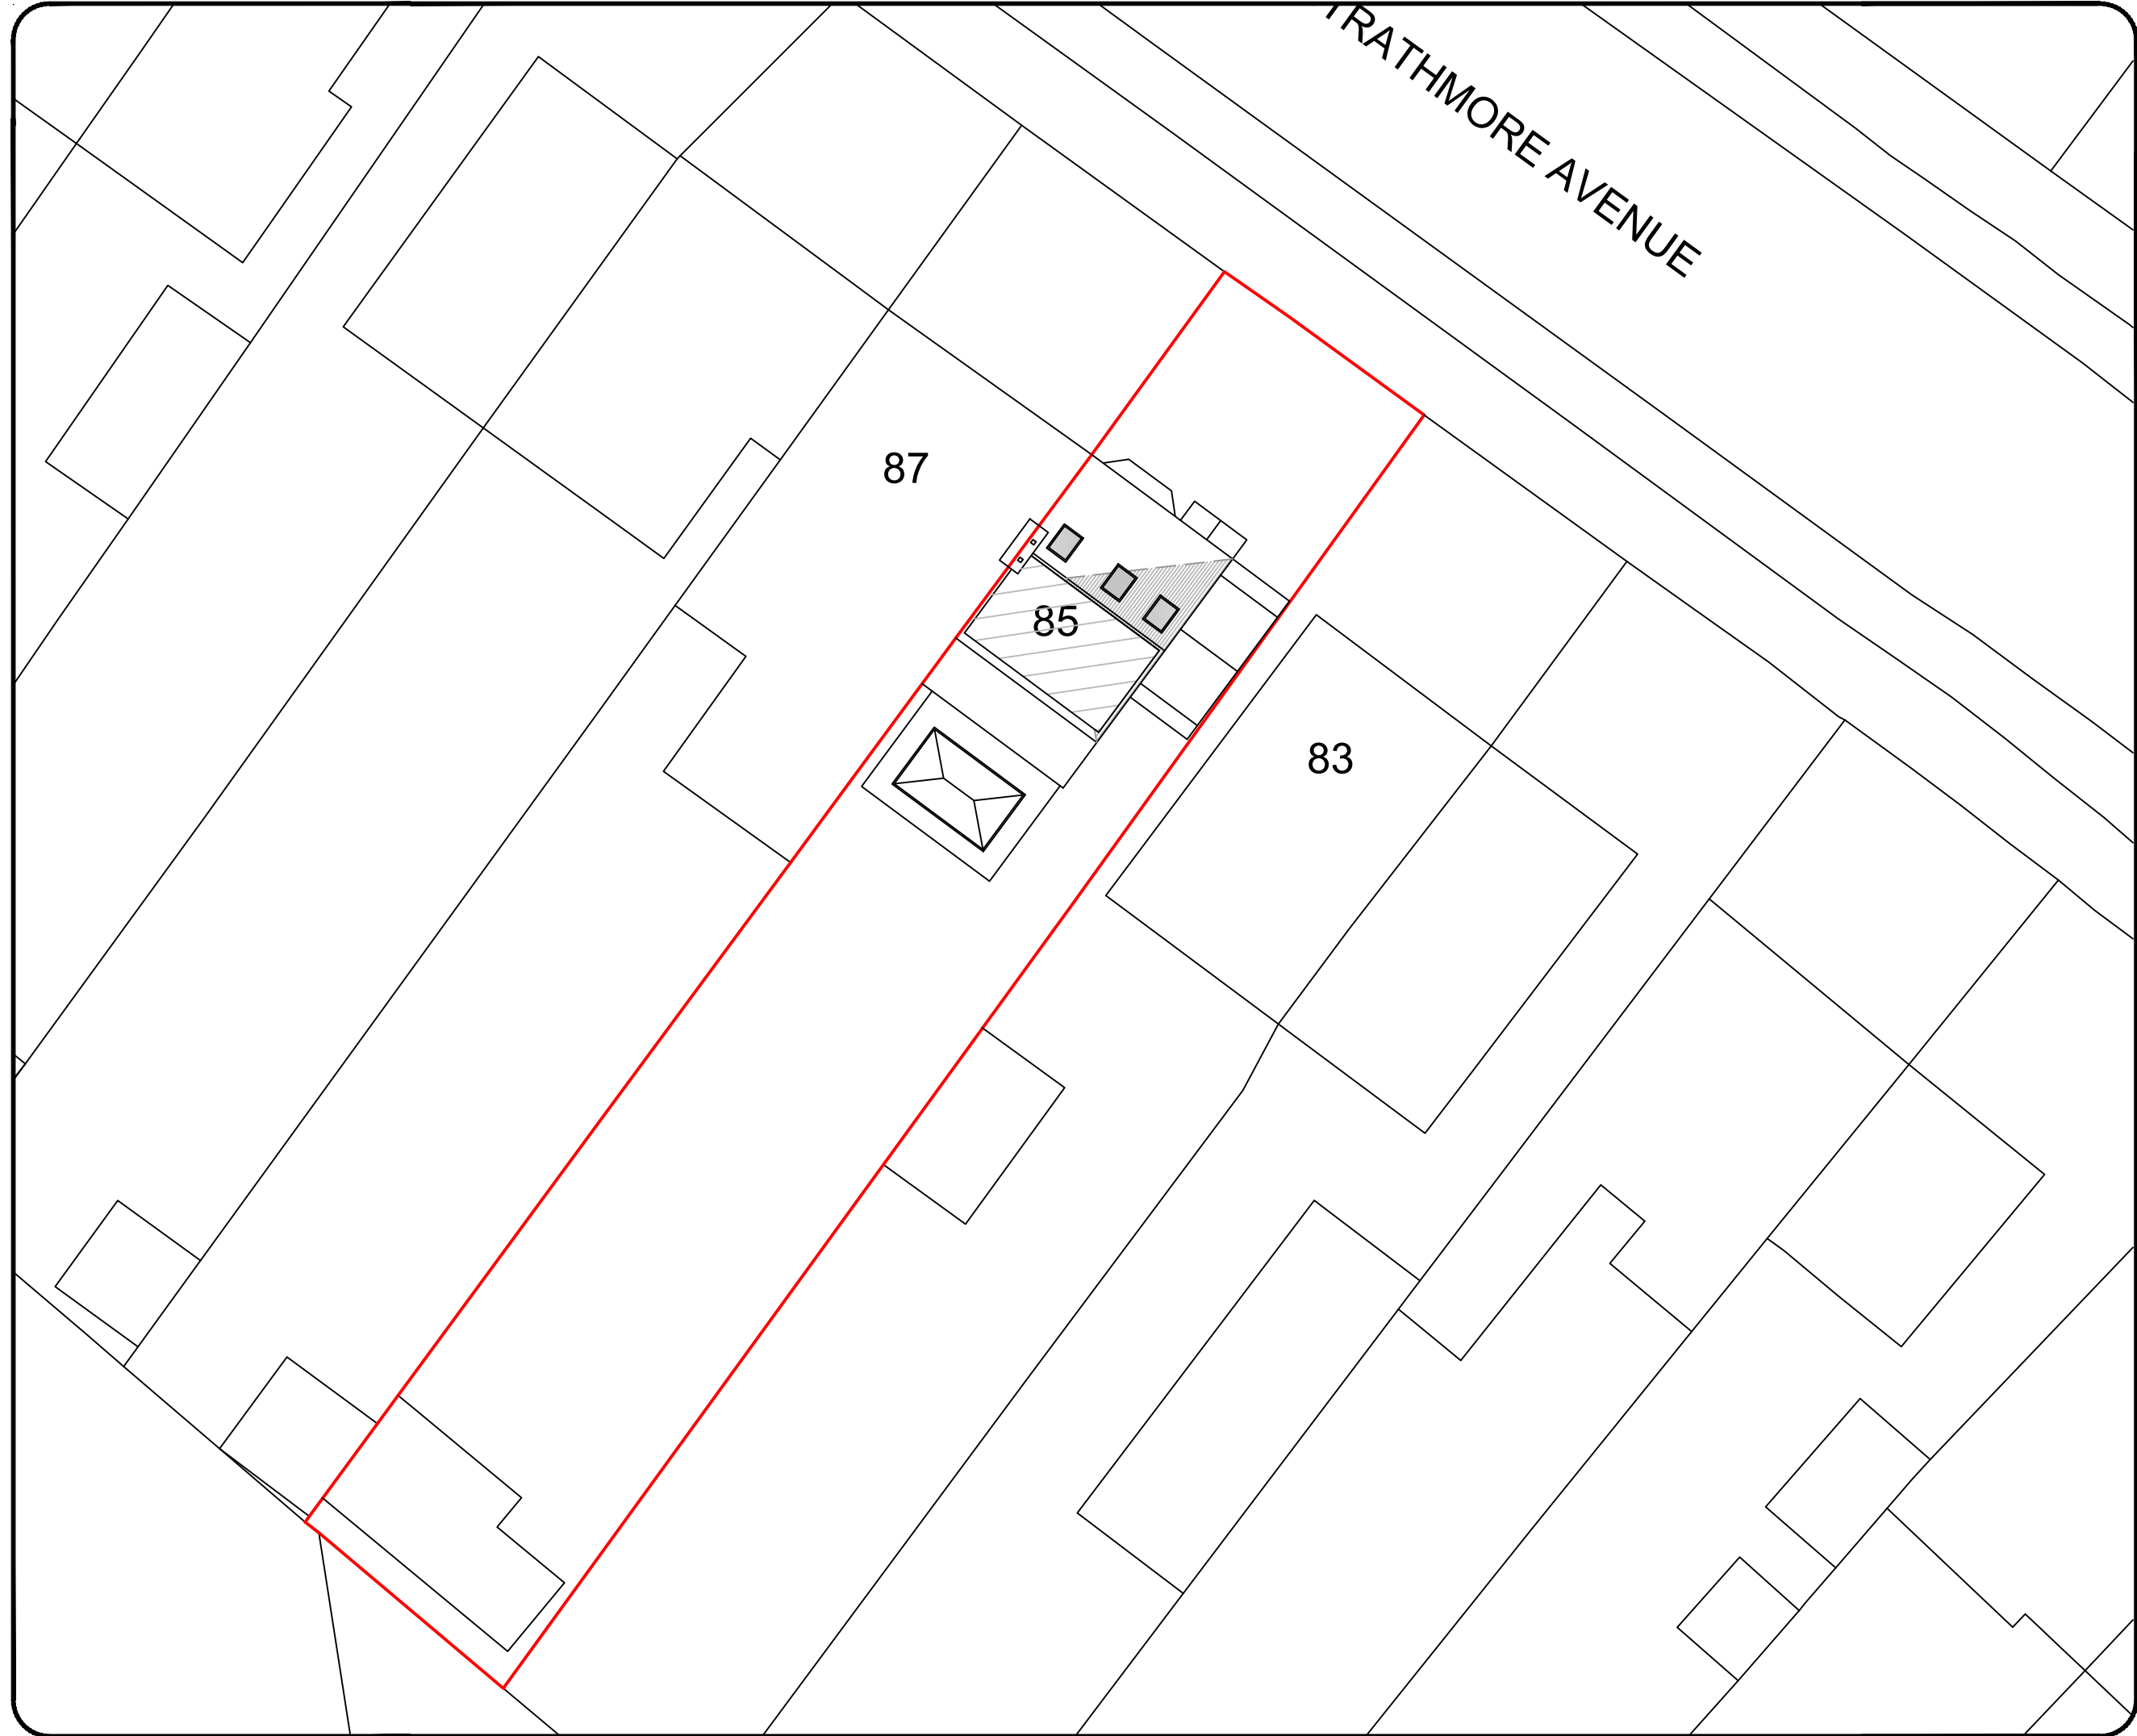

Notes

All drawings to be signed off by building control before the commencement of any works. If works commence on a Building Notice, the Builder/property owner commences works at their own risk and ELA Design (or its Officer's) cannot accept any liability whatsoever for these works carried out.



O/S licence number
100060020

Rev	Date	Details	By
A	26/03/26	Revision A	CE

Project:
Loft Conversion

Drawing:
Block Plan

Address:
85 Strathmore Avenue,
Hitchin, SG5 1ST

Drawing N°:	ELA/13	Rev:	A
-------------	--------	------	---

A3 Scale:	Drawn By:	Job No:	Date:
1:200	CE	3529	26/03/26



ELA Design
Beechcroft
Riverside Avenue
Broxbourne
Herts
EN10 6RA
www.ela-design.co.uk
Tel:- 07979510821