




Gable Elevation 1

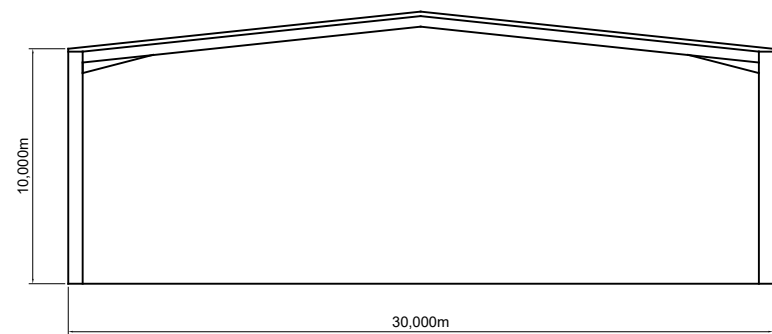


Side Elevation 1

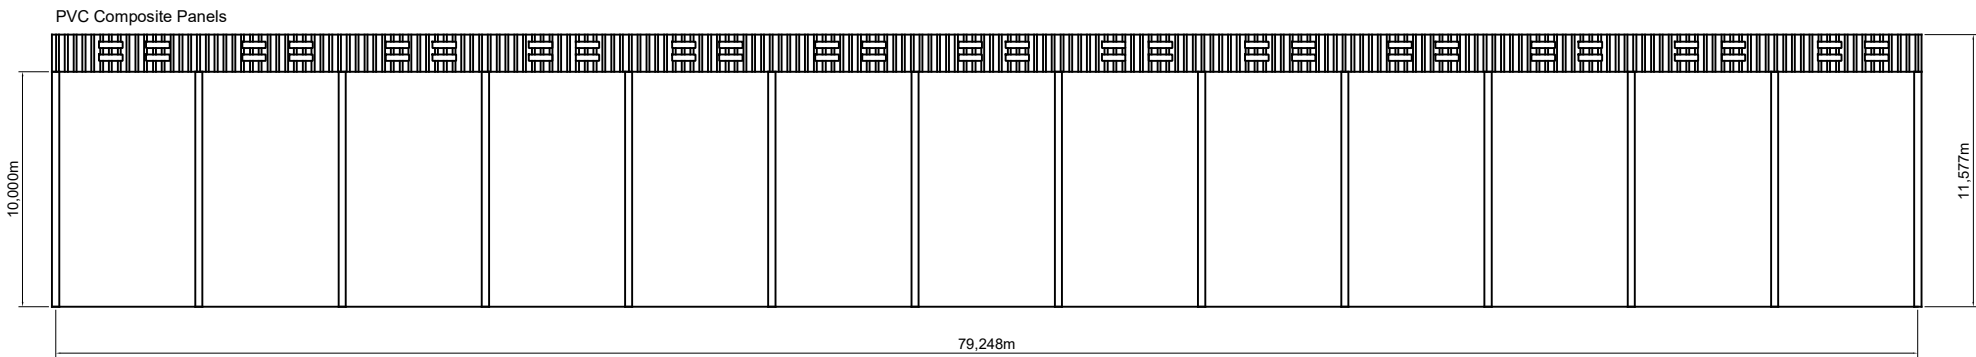

Gable Elevation 2

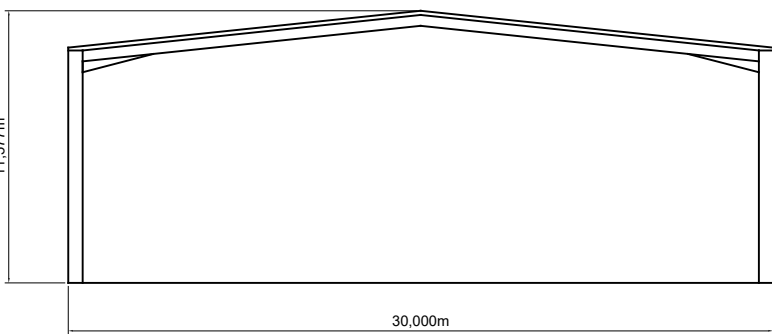

Side Elevation 2

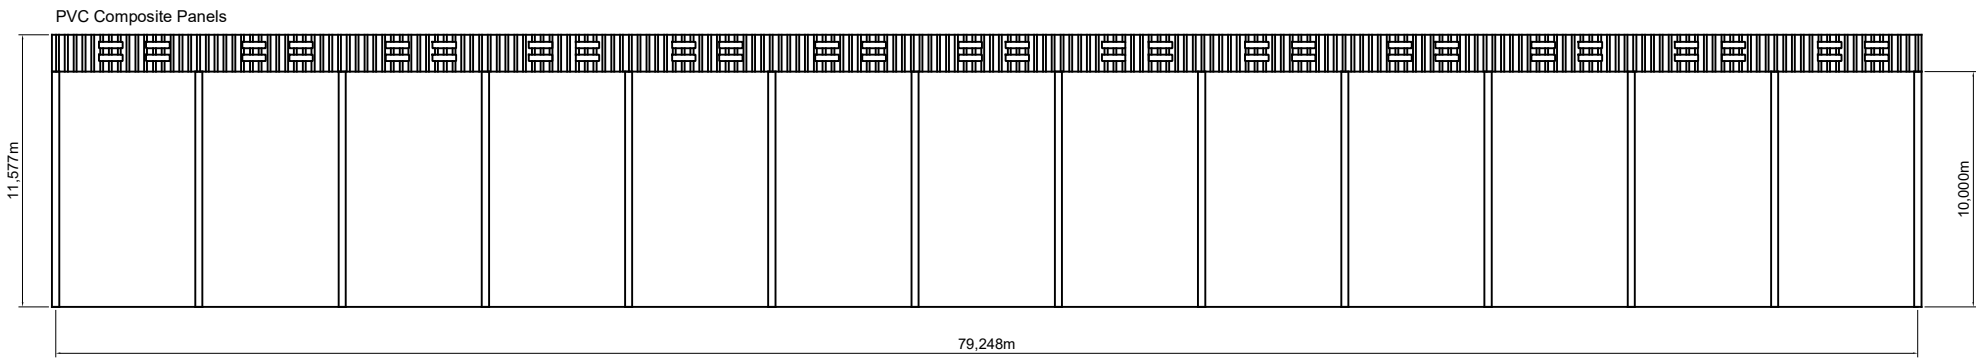

Scale Bar
1:10m

CLIENT Rob Rand Hatchpen The Joint Reed Royston SG8 8AZ	
PROJECT Proposed Straw Storage Building 79.248m x 30m x 10m	
R. E. Buildings Ltd Spout House Bay Horse Lancaster LA2 9DE Tel. 01524 792247	
SCALE	
DRAWING NO RH48697PL	DRAWN BY R HERD