

8 West elevation.
1 : 100



2no. rooflights added to converted 2nd floor.
To be double glazed colour grey from Velux or similar approved.

7 South elevation.
1 : 100

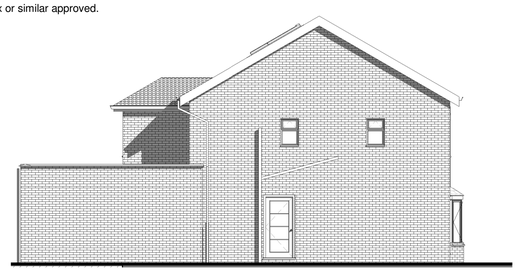

6 East elevation.
1 : 100



5 North elevation.
1 : 100

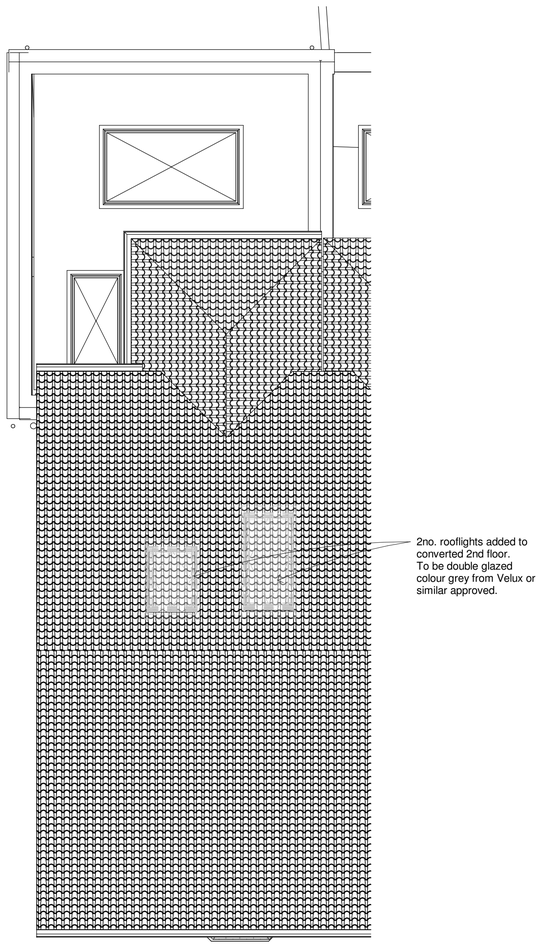

2 Proposed roof plan.
1 : 50

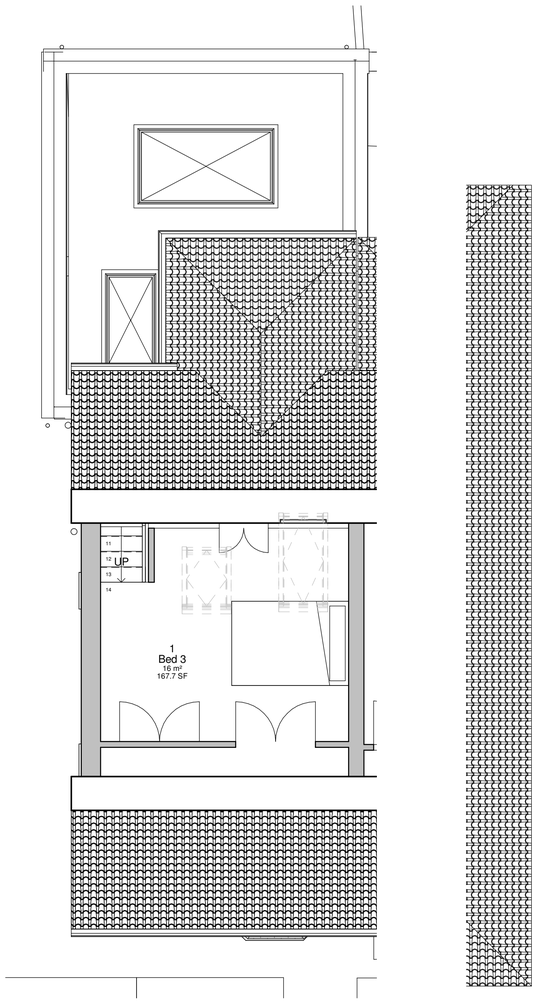

1 Proposed second floor
1 : 50

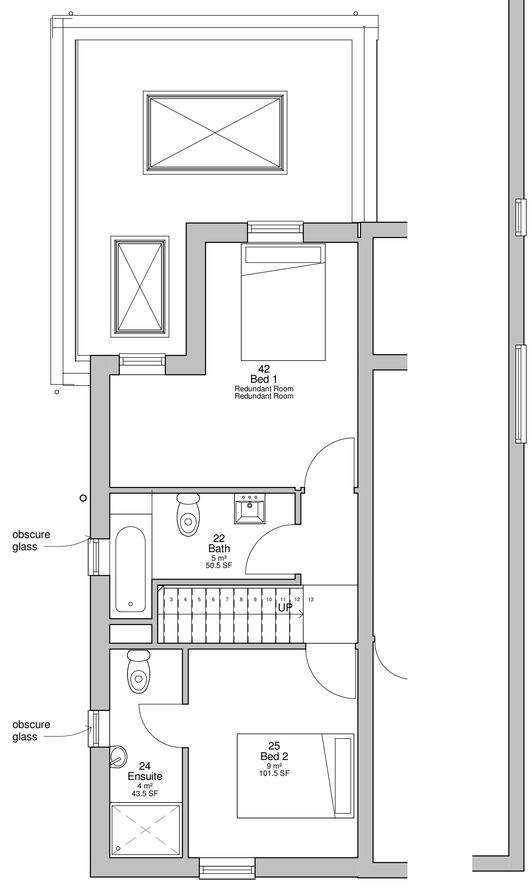

4 Approved First floor.
1 : 50

NO ALTERATIONS TO APPROVED SCHEME

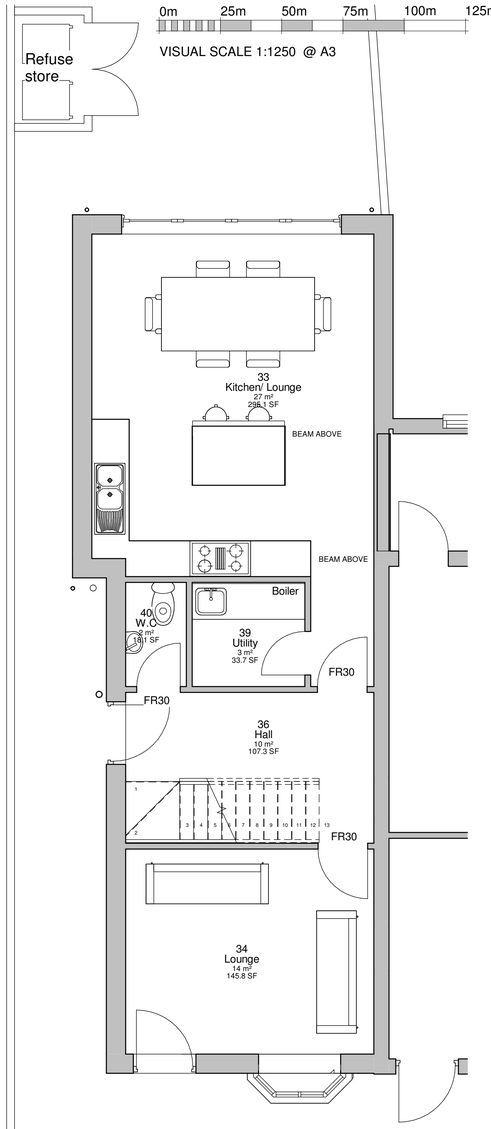

3 Approved ground.
1 : 50

NO ALTERATIONS TO APPROVED SCHEME

0m 1m 2m 3m 4m 5m

VISUAL SCALE 1:50 @ A1

North

Revision Number	Revision Description	Revision Date	Issued by
A	Windows side elevation	21.02.18	JR

Revision

Planning

Status:

Dimensions, areas and levels where given are only approximate and subject to site survey.
All dimensions are to be checked on site. Figured dimensions only are to be taken from this drawing.
This drawing is to be read in conjunction with all relevant consultants and/or specialists drawings/documents and any discrepancies or variations are to be notified to the architect before the affected work commences. This drawing is copyright and remains the property of the Architects.

CROE ARCHITECTS
REGISTERED QUALIFIED ARCHITECTS / HERTFORDSHIRE

telephone:01438 553065
email:info@croearchitects.co.uk
web: www.croearchitects.co.uk

Project:
22 Salisbury Road,
Baldock,
Herts, SG7 5BY

Client:
Mr & Mrs Hewitt

Drawing name:
As Proposed

Scale: As indicated	Drawing number	Revision
Date: Feb'18	1744-22	A
Drawn by: Author		