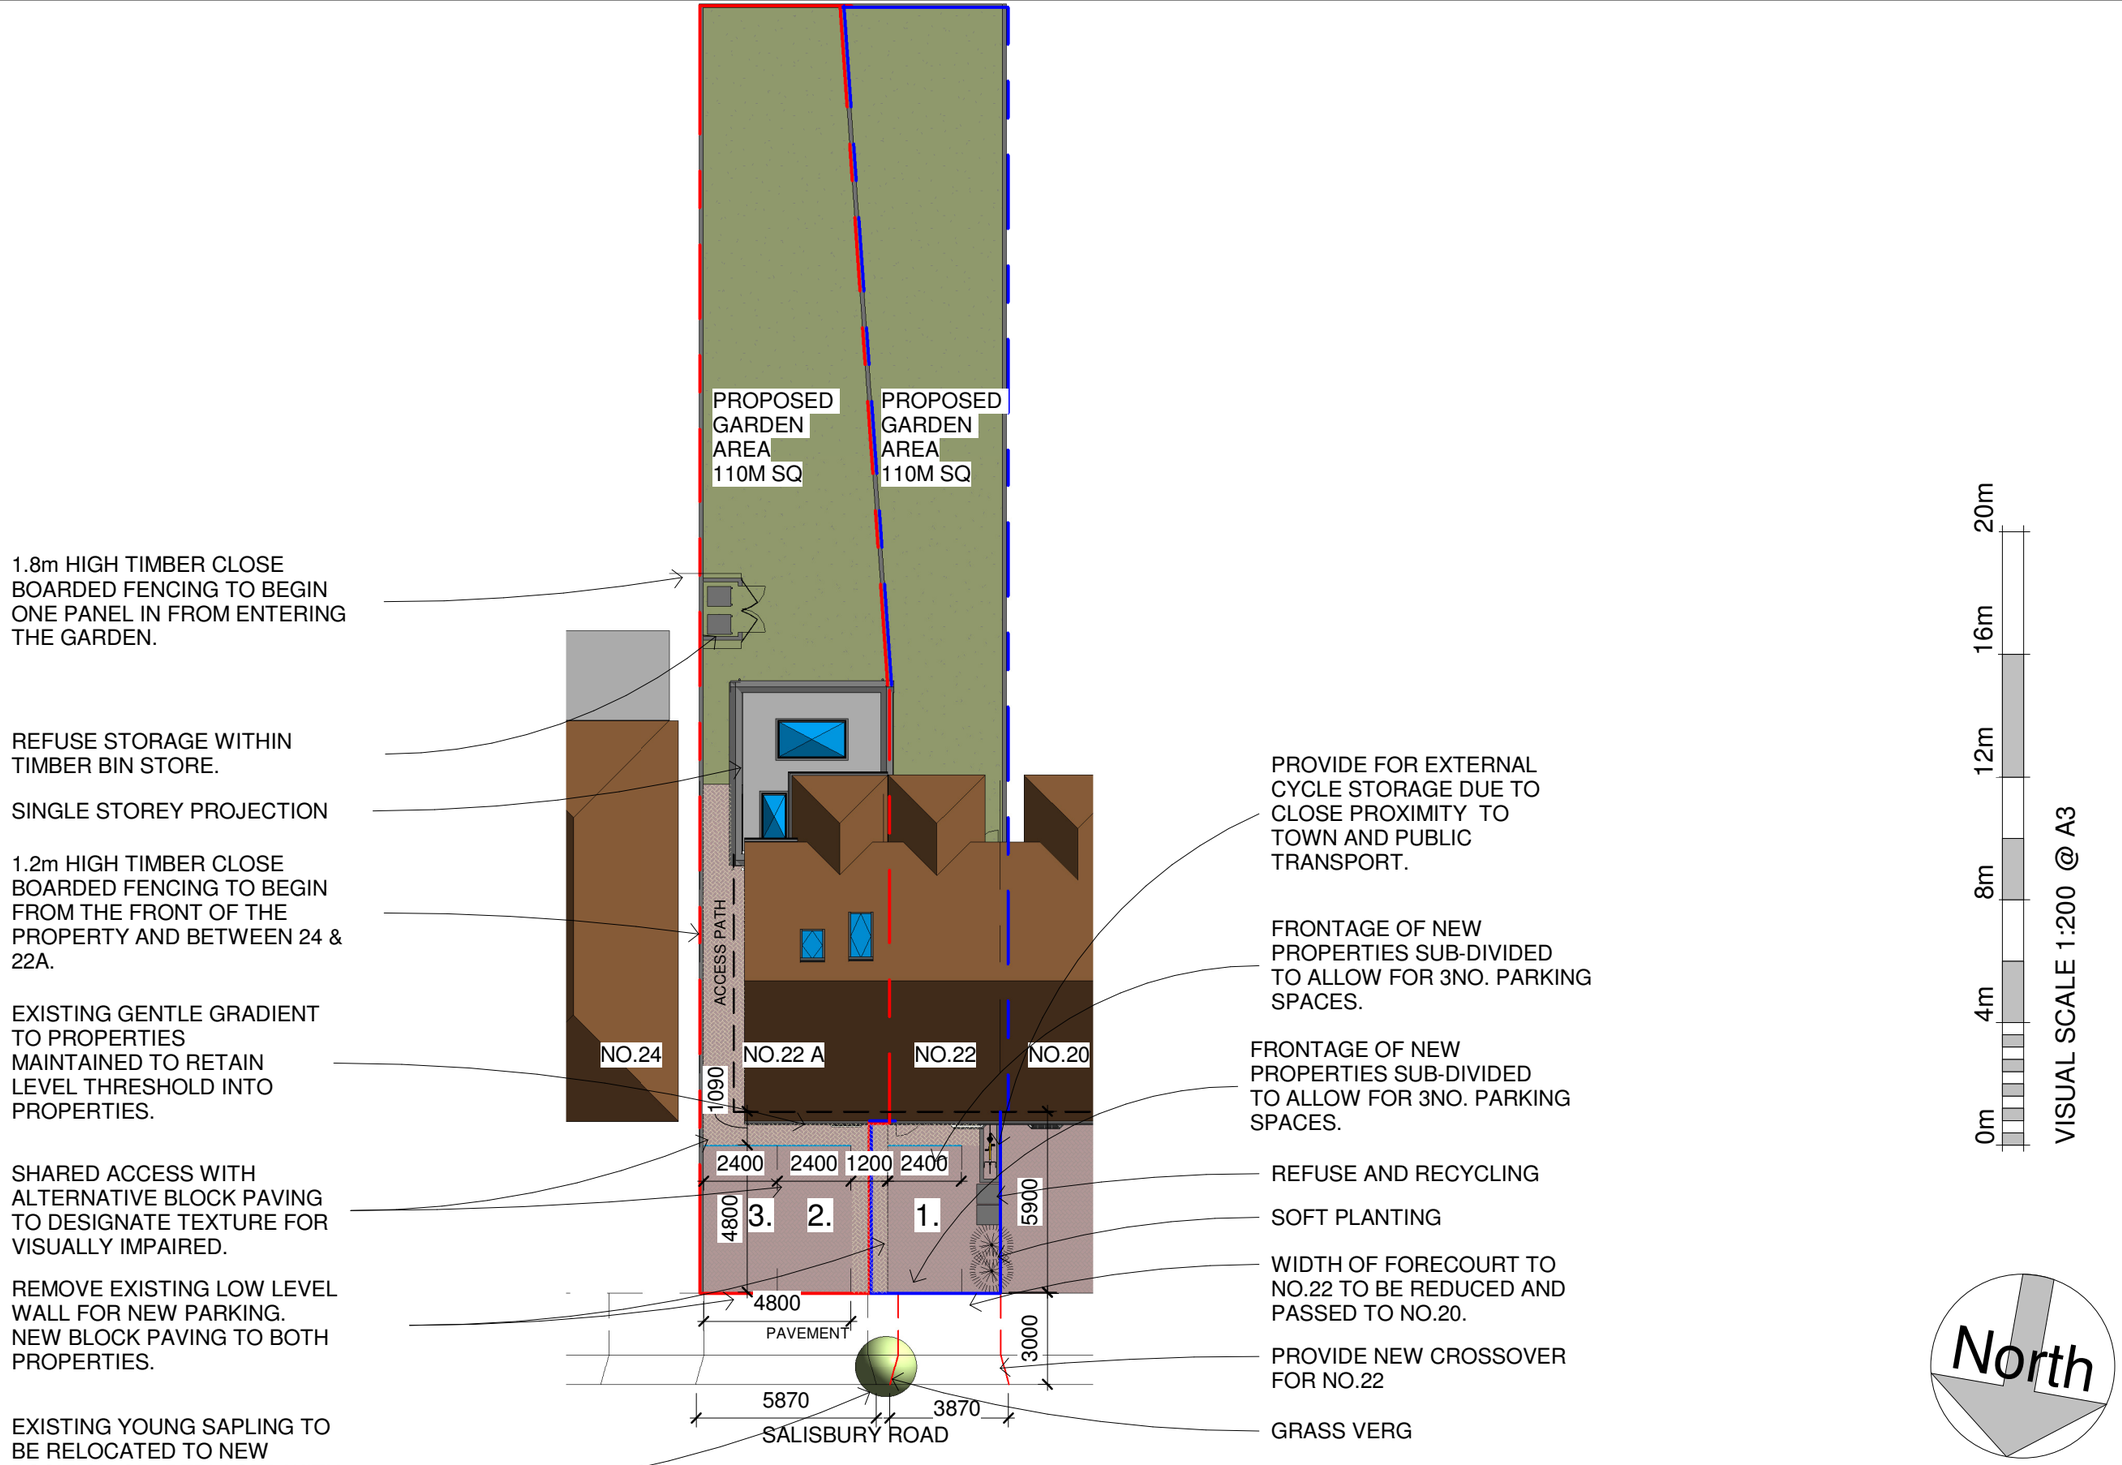

PROPOSED SITE PLAN

Client: Mr & Mrs Hewitt

Project: 22 Salisbury Road, Baldock, Herts, SG7 5BY

Sheet name: Approved site plan

Status: Planning

Project number: 1744

Sheet number: 1744-21

Drawn by: JR

Scale: 1 : 200

Date: Feb'18

Revision			
Revision Number	Revision Description	Revision Date	Issued by

telephone:07747105353
email:info@croearchitects.co.uk
web: www.croearchitects.co.uk

CROE ARCHITECTS
REGISTERED QUALIFIED ARCHITECTS / HERTFORDSHIRE