Hi Sam,
layout approved by Highways

RAR
Architectural Design Service

NORTH HERTFORDSHIRE DISTRICT COUNCIL CIVIC AWARD

With Compliments

Roy A. Rowe
Turnpike Cottage, High Street, Barkway, Herts SG8 8EG
Telephone: 01763 848618

N.H.D.C
18 MAY 2018

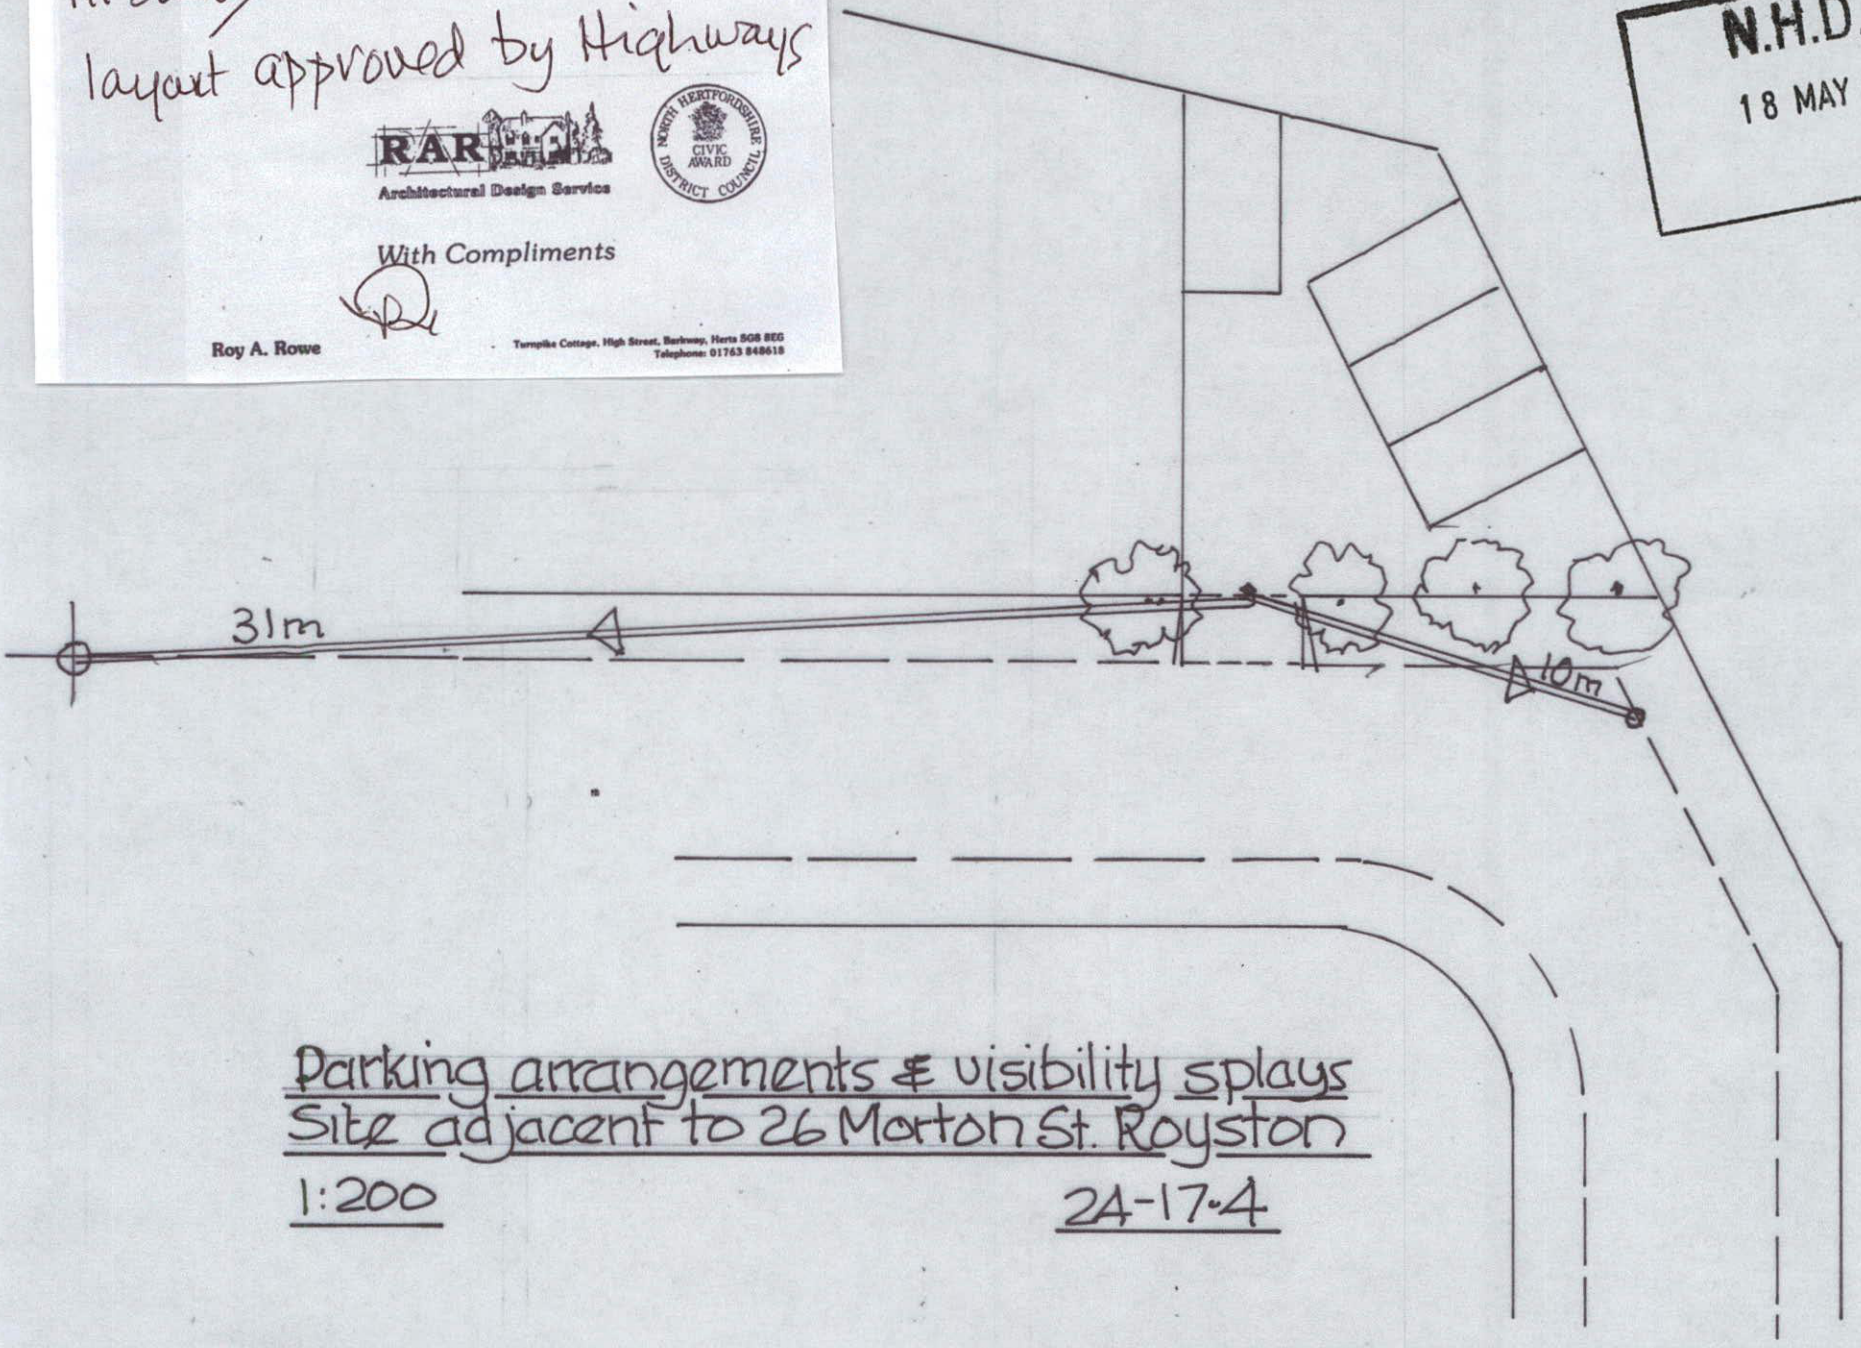

Parking arrangements & visibility splays
Site adjacent to 26 Morton St. Royston

1:200

24-17-4