


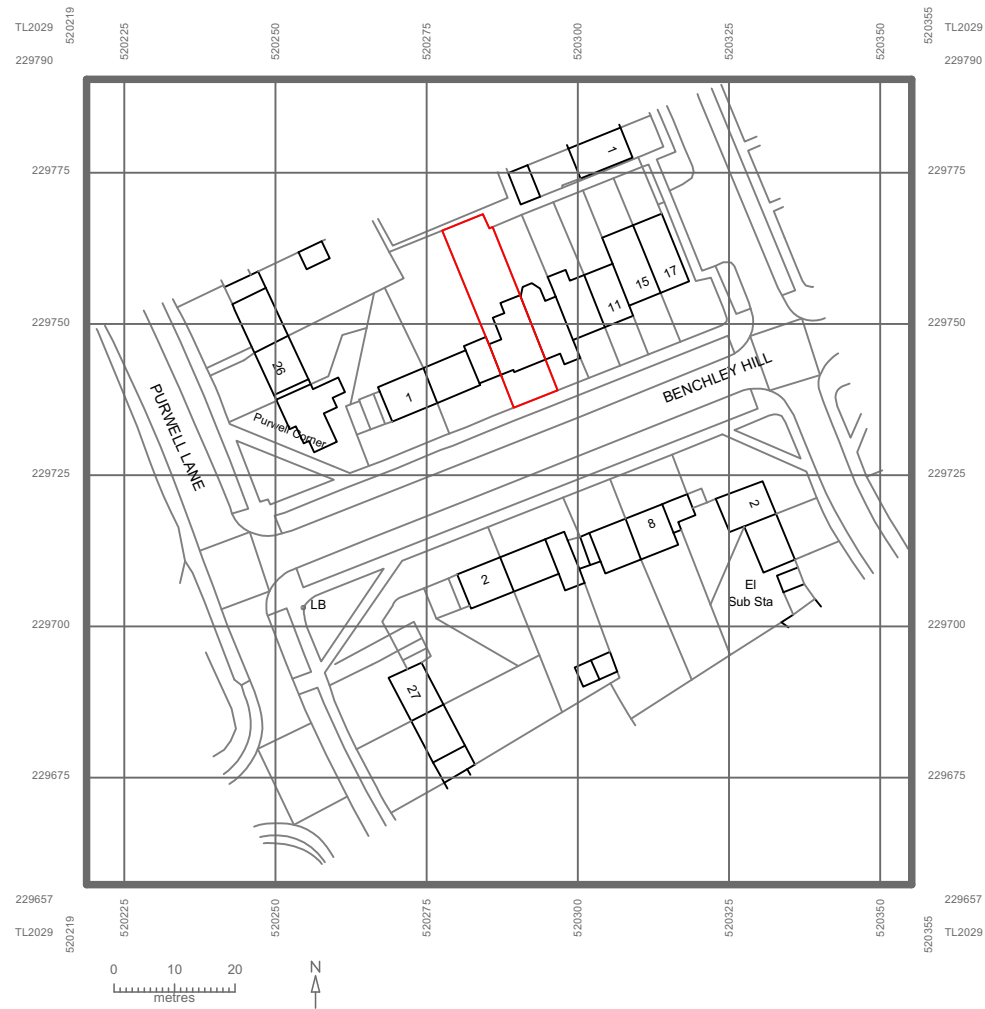

1 **Location Plan**
Scale: 1:1250

© Crown copyright 2025 Ordnance Survey 100053143

Design Firm
JAugust Visual Ltd
5 Benchley Hill

Project Title
Porch Renovation
5 Benchley Hill

Sheet Scale
1:50@A3

Drawn By
JA

Date:
2025 06 11

Revision no.
V3

Sheet Title
Location Plan

Sheet no.
01/10