


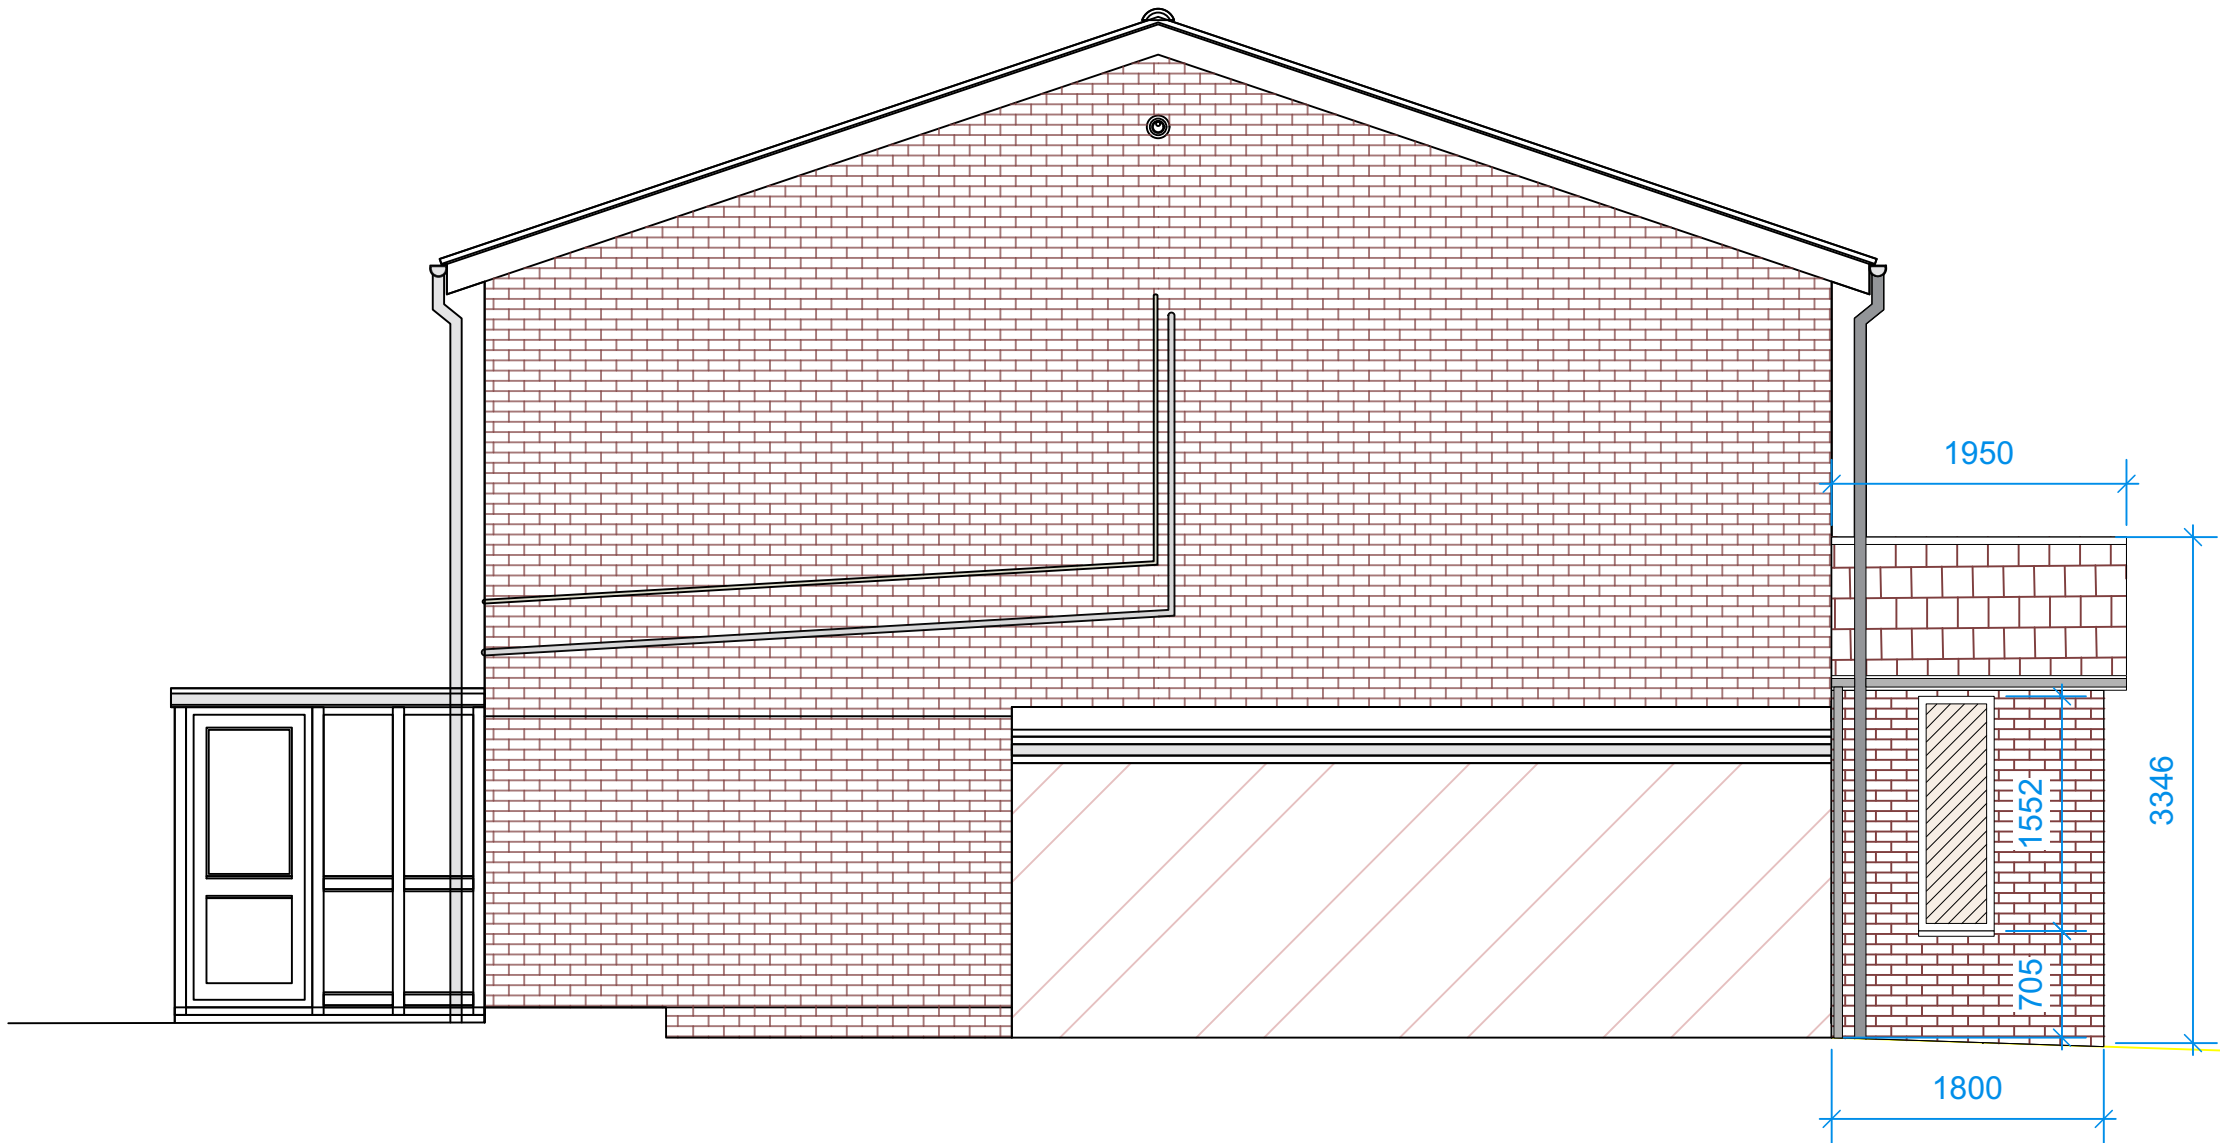

2

Proposed Flank Elevation
Scale: 1:50

Design Firm
JAugust Visual Ltd
5 Benchley Hill

Project Title
Porch Renovation
5 Benchley Hill

Sheet Scale
1:50@A3

Drawn By
JA

Date:
2025 06 11

Revision no.
V3

Sheet Title
Proposed Flank Elevation

Sheet no.
10/10