



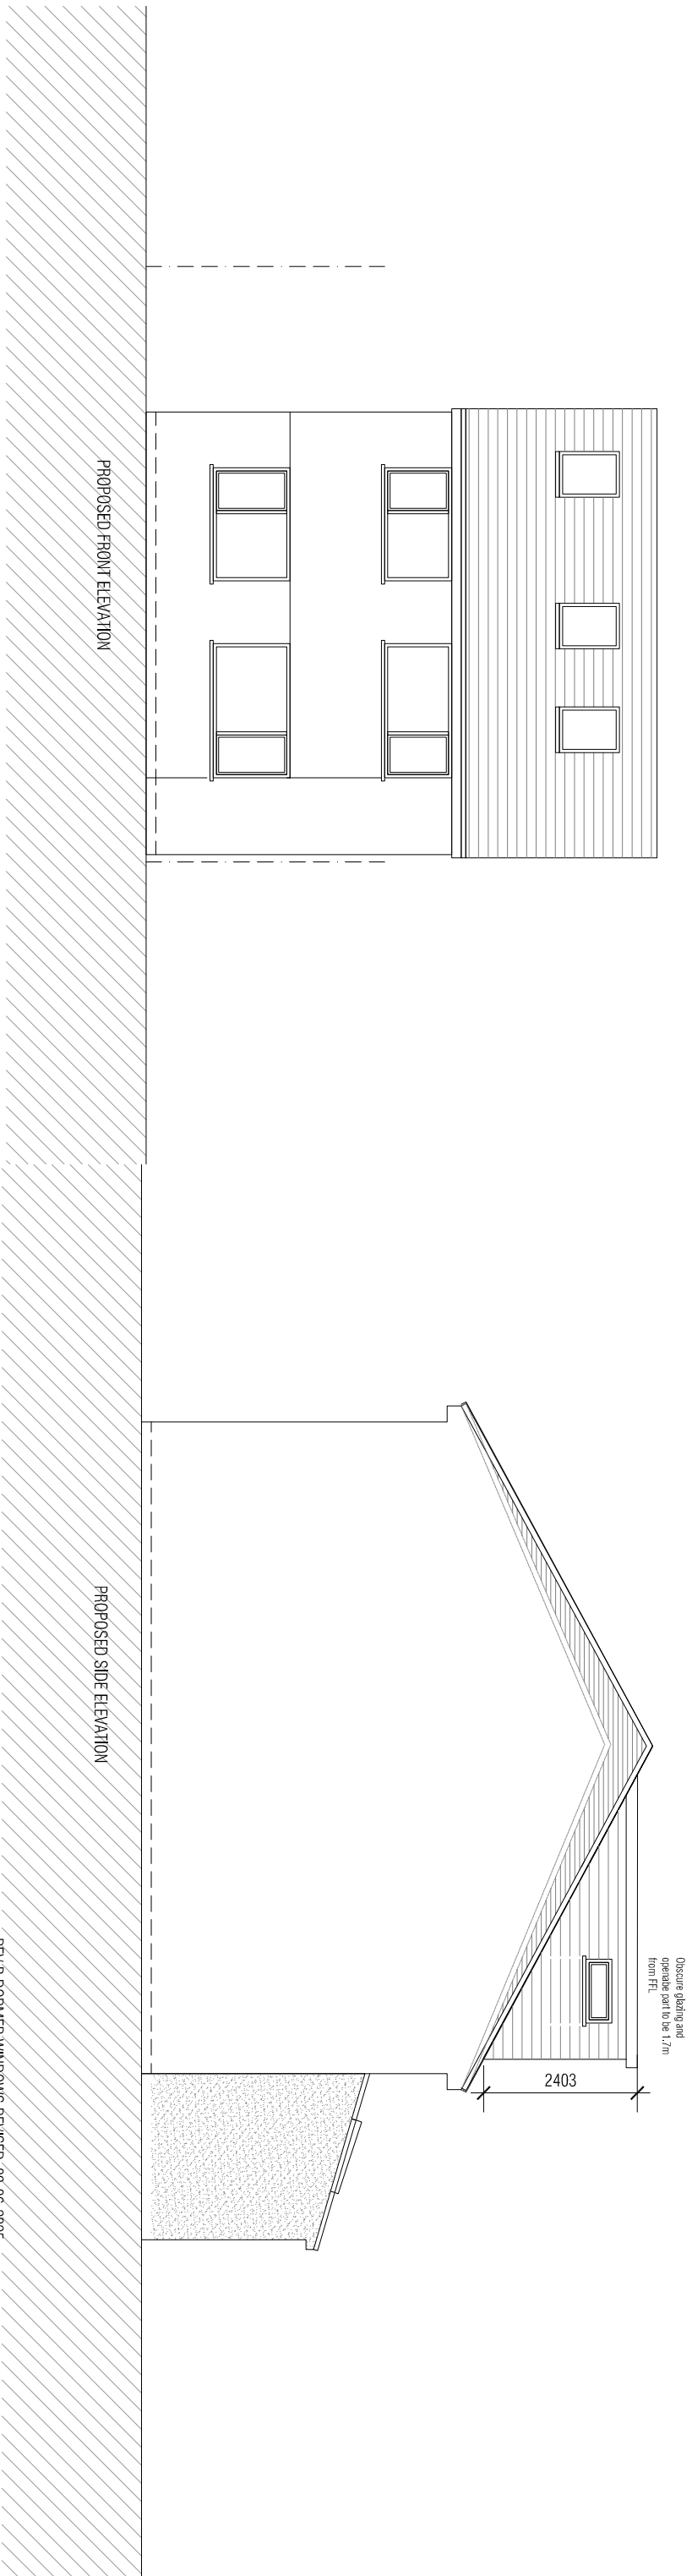

Scale 1:100 0 1 2.5 5 10m

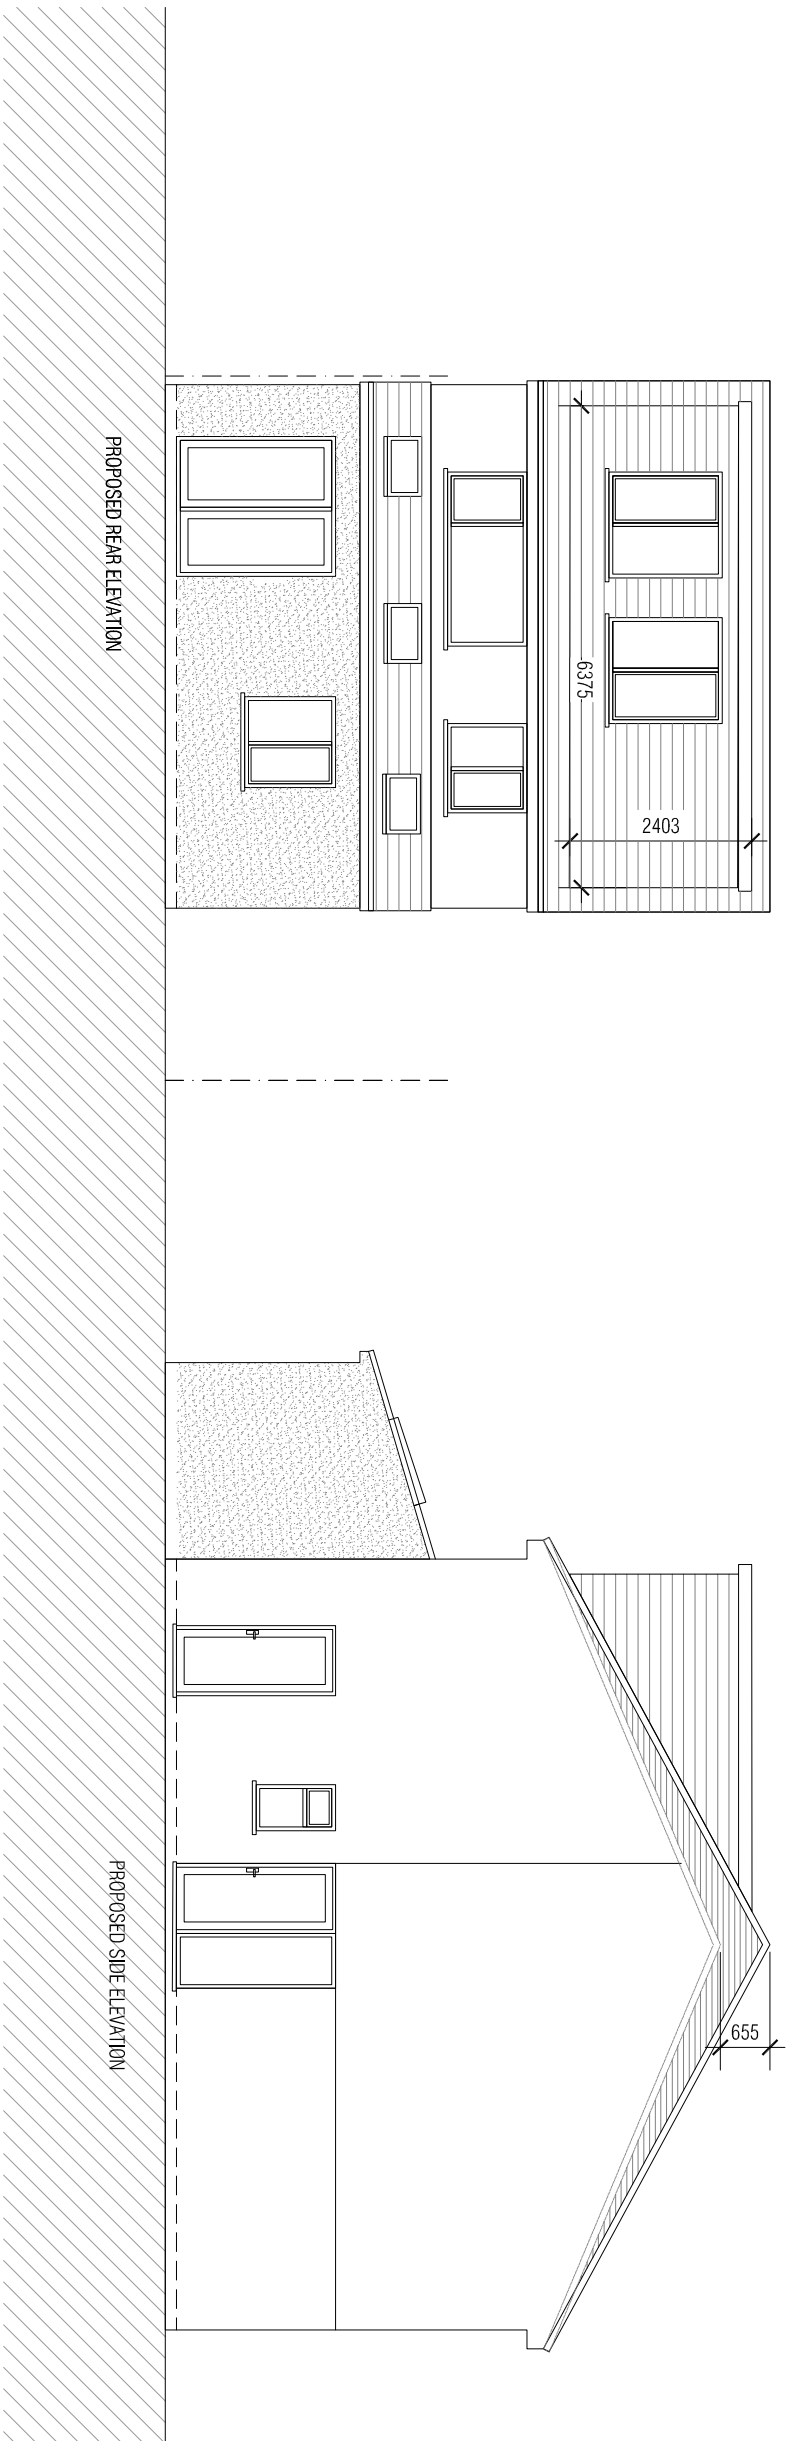

REV B DORMER WINDOWS REVISED 09-06-2025  
REV A DORMER CHEEK WINDOW RELOCATED 30-05-2025

Project: 93 WHITEHILL ROAD  
HITCHIN  
Client: MR. & MRS. L. THOMPSON  
Drawing Title: PROPOSED ELEVATIONS  
Scale: 1:100 @A3  
Date: MAR 2025  
Drawn: ZU  
Checked: SA  
Project No: 200110  
Drawing No: A 202  
Revision: B