


Site Location Plan 1:1250

N

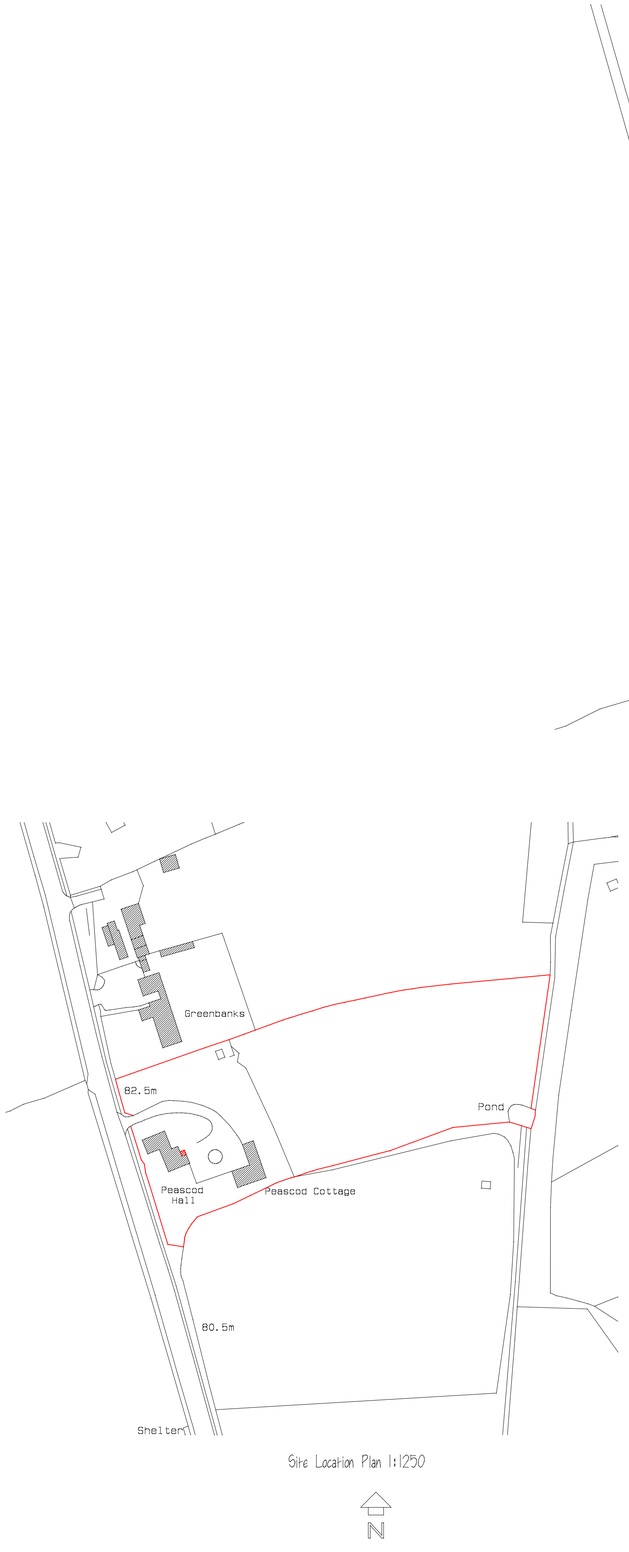

Site Plan 1:500

N

ALL DIMENSIONS & INFORMATION FOUND ON THESE DRAWINGS ARE TO BE CHECKED BY THE CONTRACTOR PRIOR TO COMMENCEMENT OF ANY WORKS ON SITE
ANY DISCREPANCIES FOUND ARE TO BE DISCUSSED WITH 'ARIA DESIGN'.
IF IN DOUBT - 'ASK'
DO NOT SCALE FROM THESE DRAWINGS EXCEPT FOR PLANNING PURPOSES ONLY

REVISIONS:-

NOTES:-

PROJECT:-
Peascod Hall
London Road
St. Ippolyts Herts

TITLE:-
Site Plan and Location Plan

SCALE:- 1:500,1:1250 (A1)
DATE:- Nov 2015

JOB/DRG. No:- 1123:03

Aria Design
ARCHITECTURAL DESIGNS AND SURVEYS
90 Chertsey Rise
Stevenage
Hertfordshire SG2 9JL
Tel (01438) 231641 Mob 07780 928317