


0 50 METRES LOCATION PLAN 1:1250 SCALE

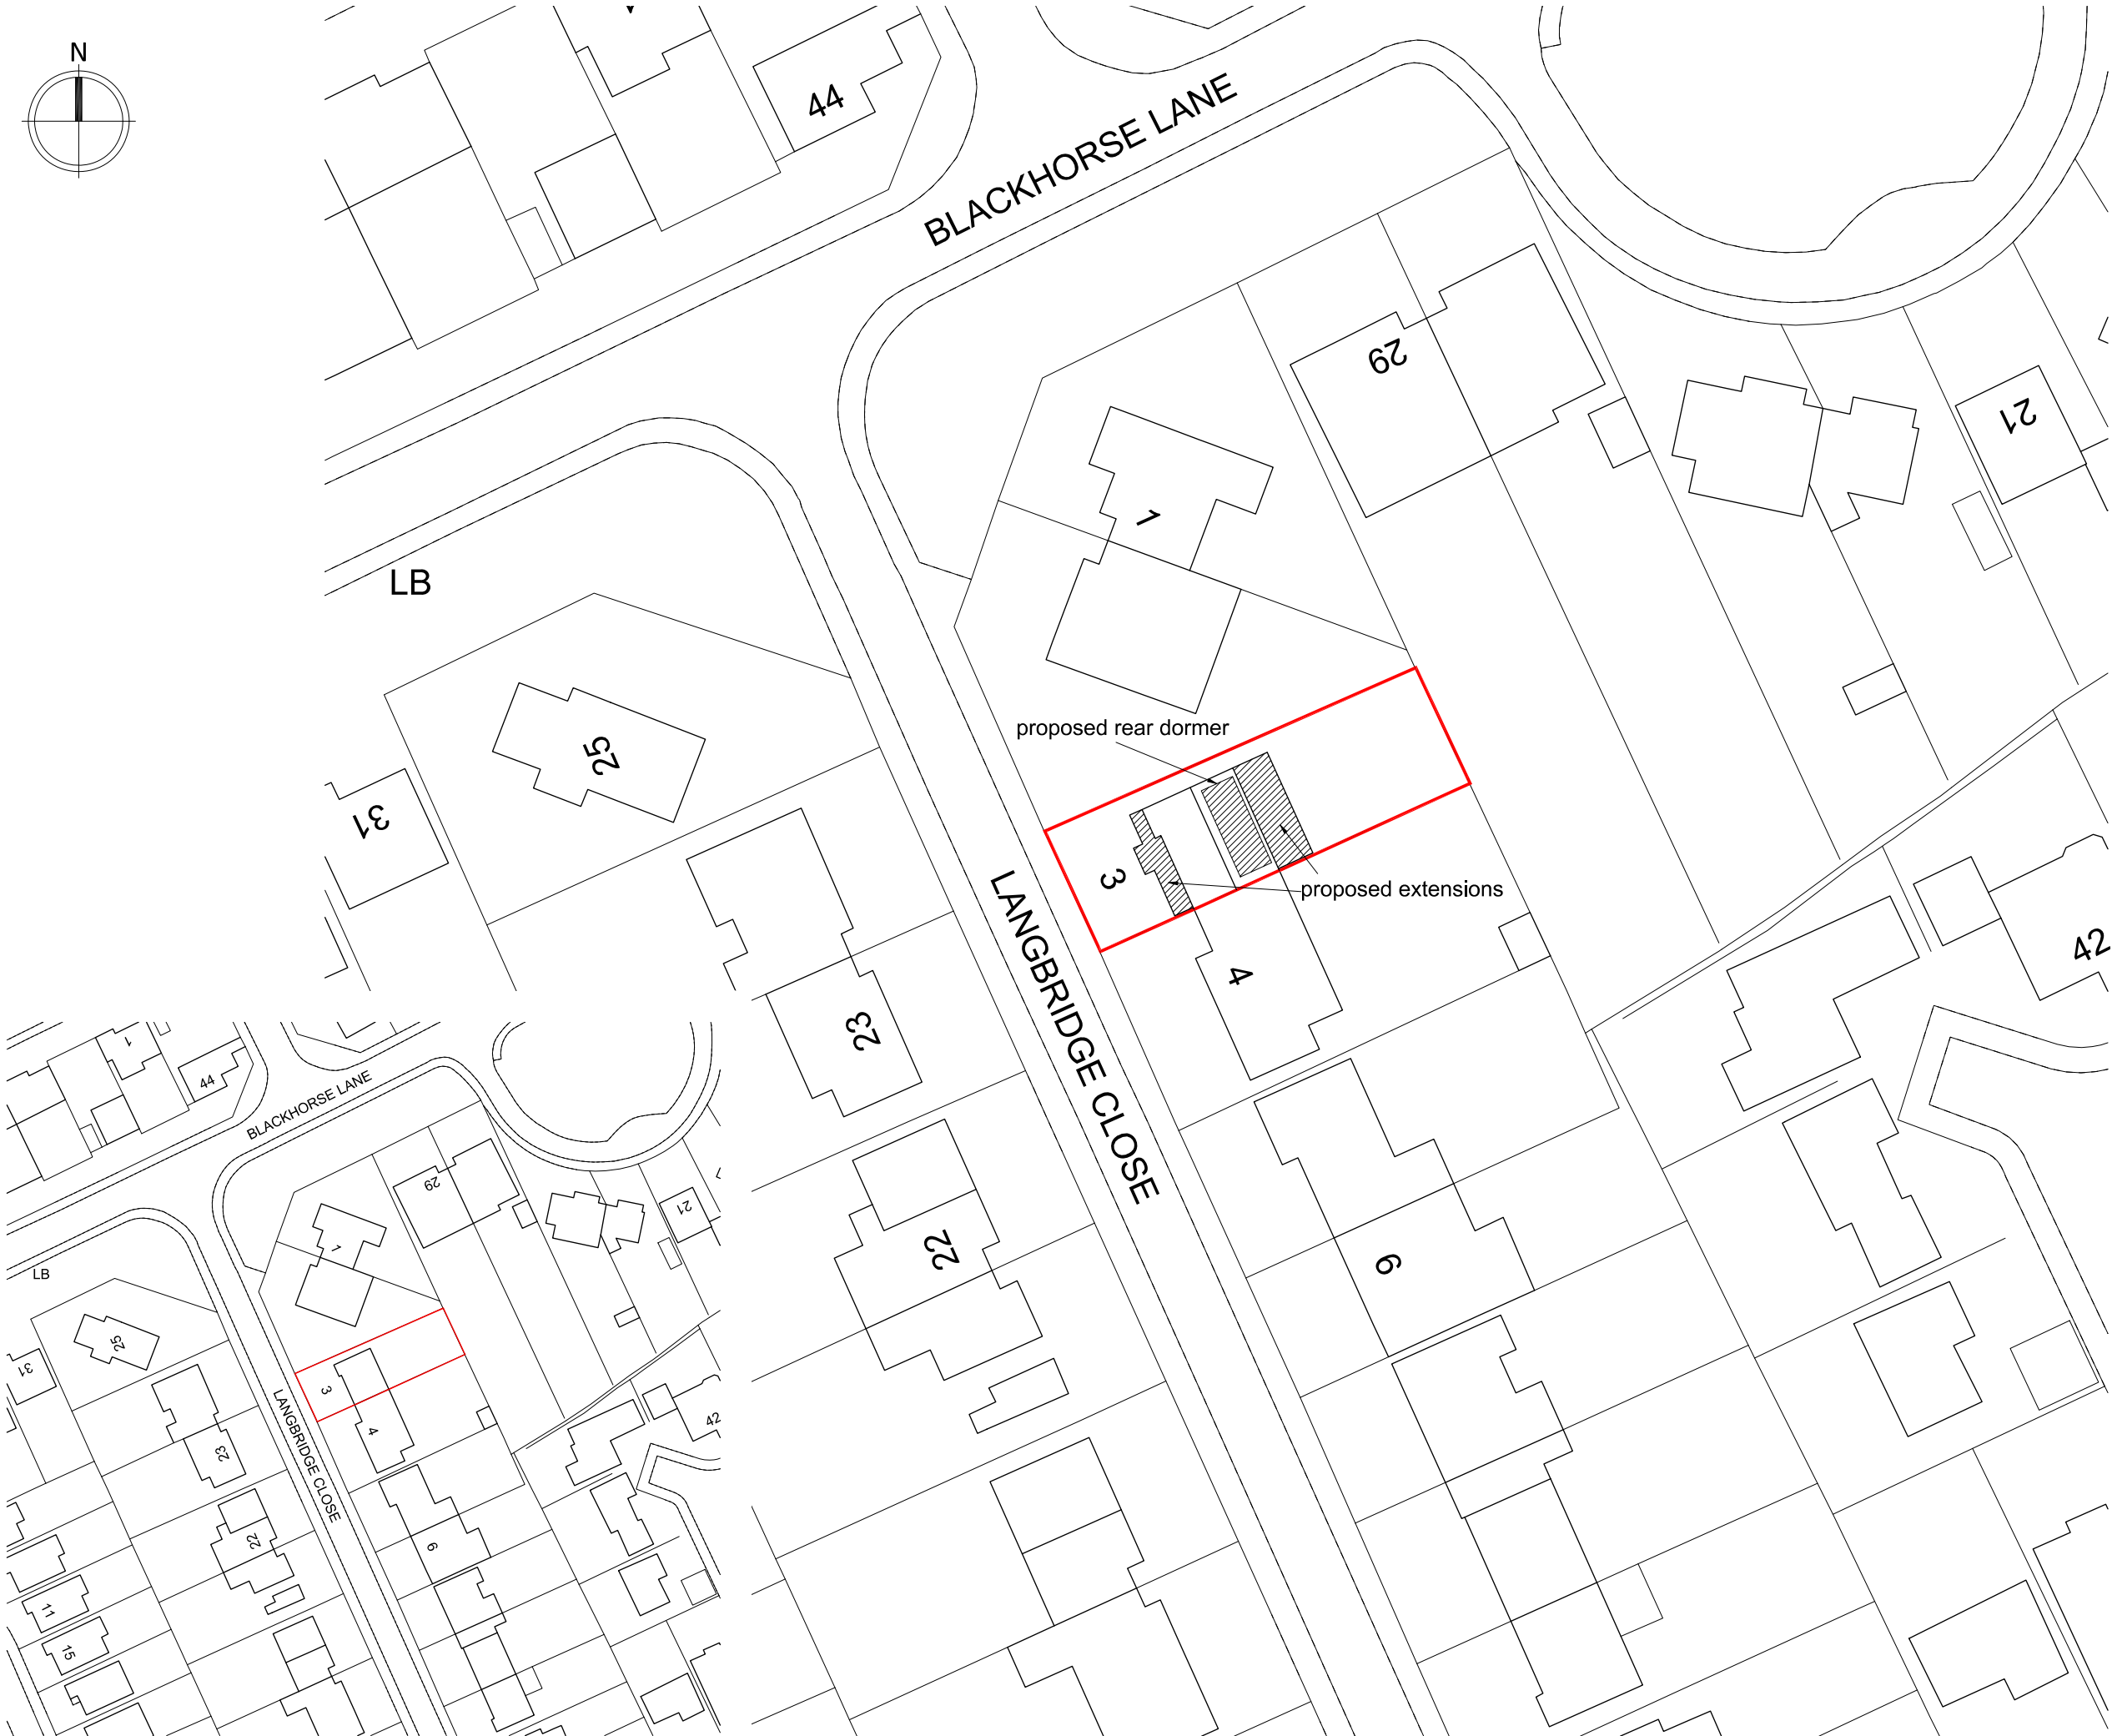

ORDNANCE SURVEY, (C) Crown Copyright and database rights 2021 OS 100047474



GENERAL NOTES

No.	Description
01	Check all dimensions on site

REVISIONS

Rev.	Date	Description
A	Nov 24	Loft conversion & rear dormer



WHITEBRICK

29b Hermitage Road,
Hitchin, Hertfordshire, SG5 1BY.
info@whitebrick.studio

CLIENT

CM Battle

PROJECT

Loft Conversion and Rear Dormer at
3 Langbridge Close, Hitchin,
Hertfordshire, SG4 9EL.

DRAWING TITLE

Site Location Plan

INFORMATION

Job ref	2410
Drawing no.	2410-00A
Scale	1:500/1:1250 @ ISOA3
Date	May 24
Drawn	CWM