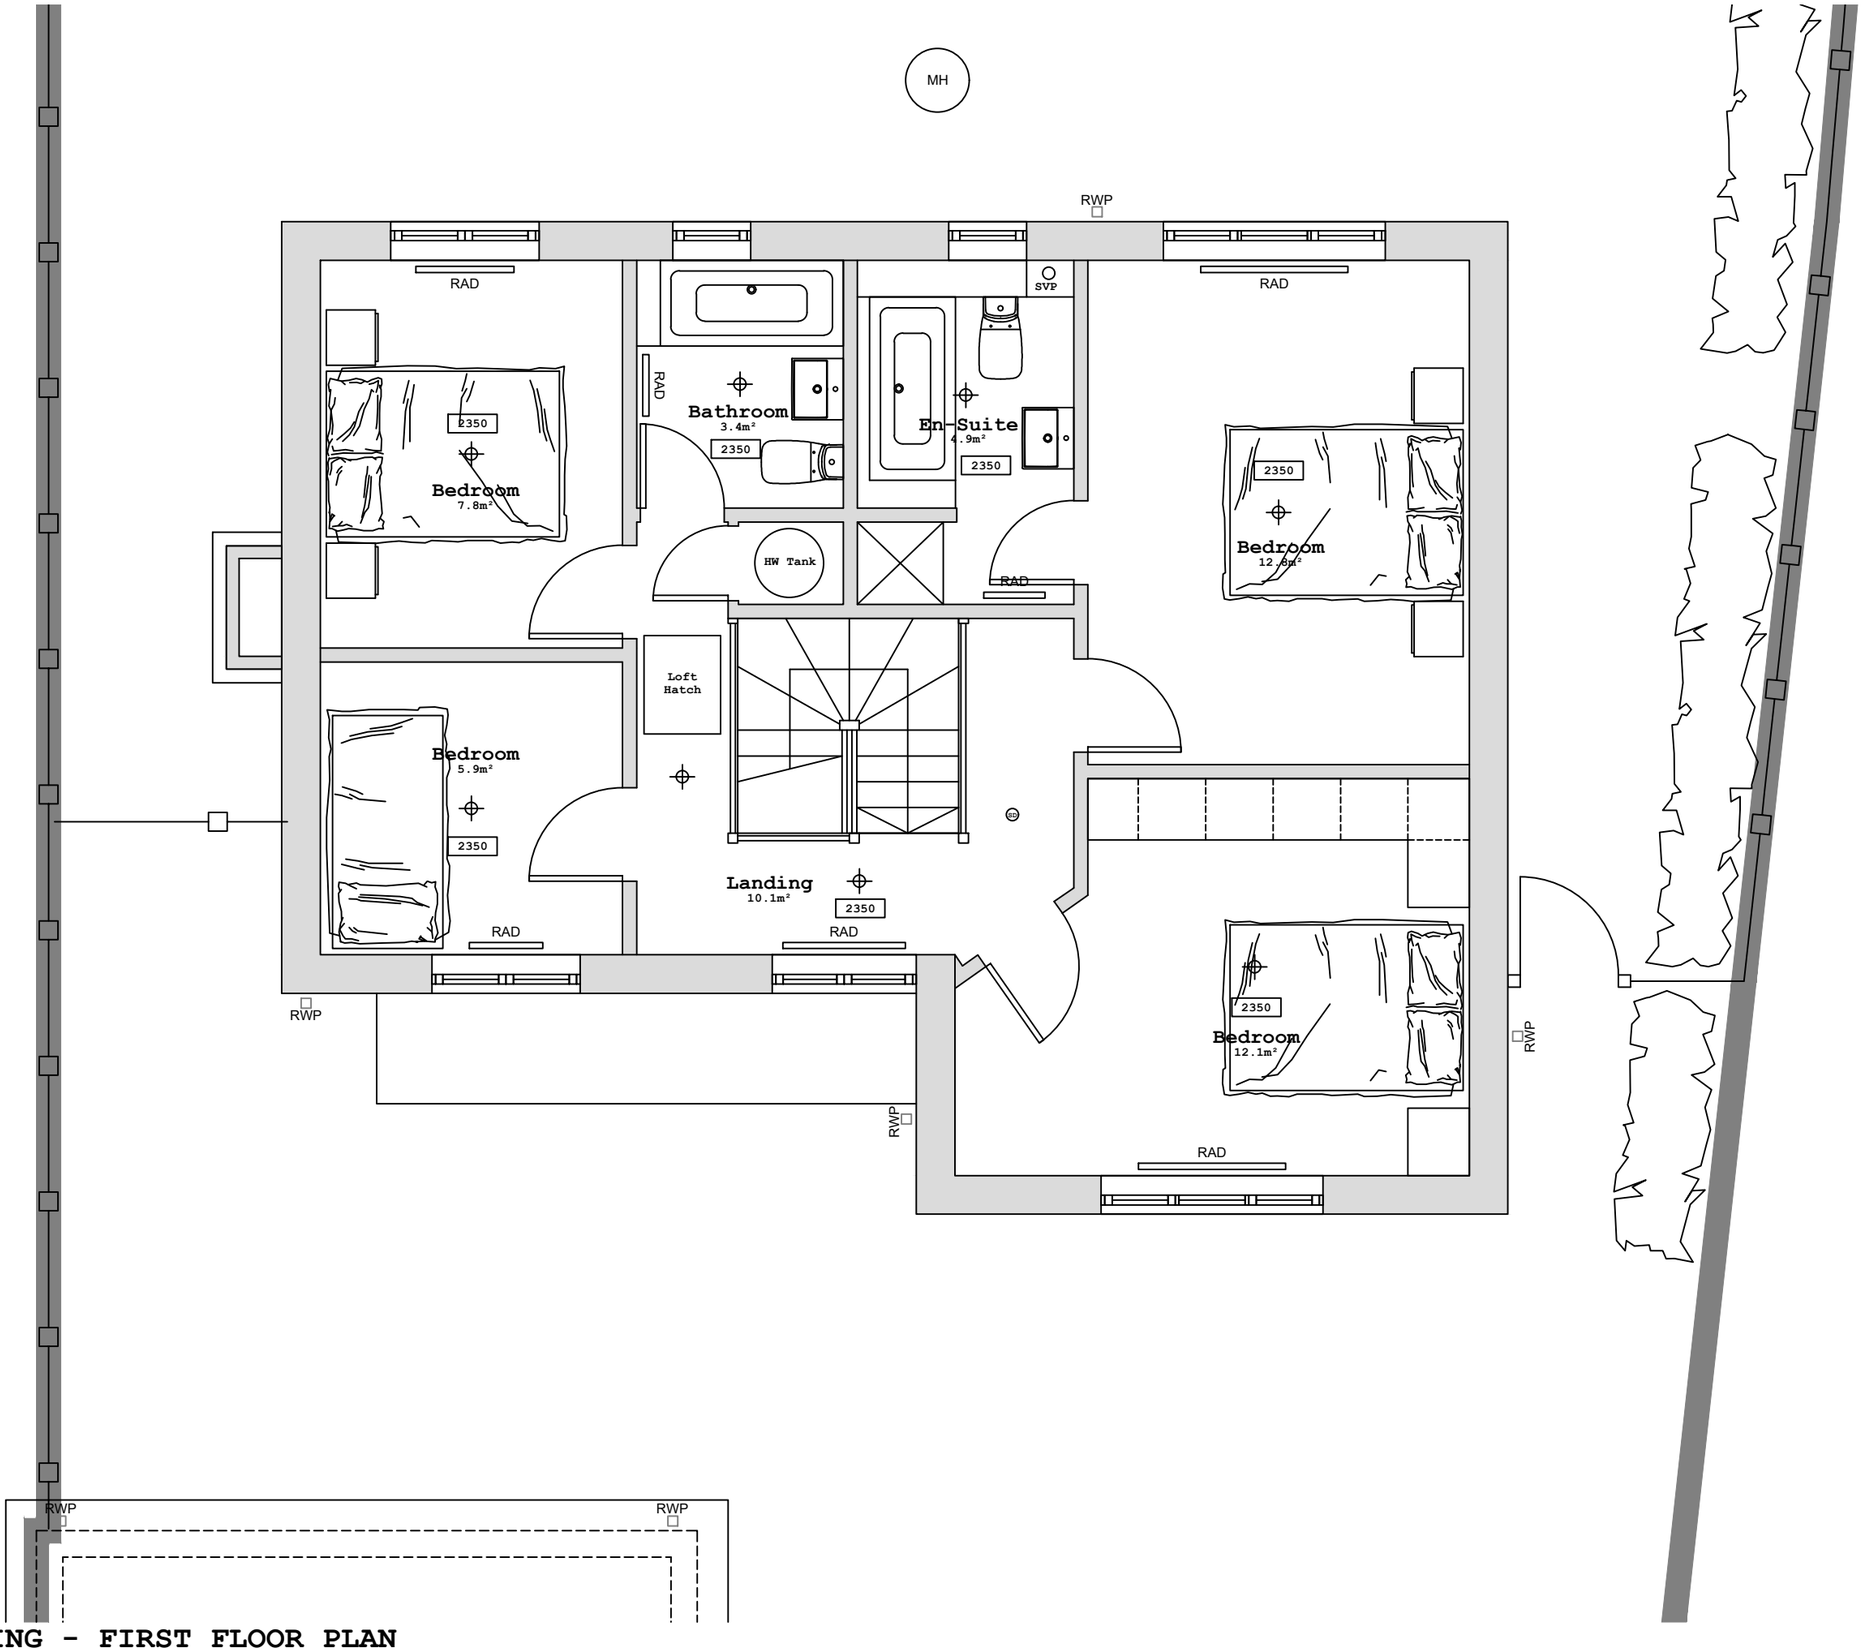

EXISTING - FIRST FLOOR PLAN

SCALE BAR

0 1m 2m 3m 4m 5m

DRAWING TO BE READ IN CONJUNCTION WITH THE SPECIFICATION AND ALL RELEVANT DRAWINGS.

DO NOT SCALE FROM THIS DRAWING.

CONTRACTOR TO CHECK ALL DIMENSIONS ON SITE.

SCOOT STUDIO TO BE ADVISED OF ANY DISCREPANCIES BETWEEN THIS DRAWING AND SITE CONDITIONS IMMEDIATELY.

NOTES:

REVISIONS AS BUBBLED.

REV	DATE	COMMENTS
-	-	-

EXISTING

SCOOT STUDIO

HERTFORDSHIRE
UNITED KINGDOM
TEL: +44(0)7970044278
scootjason@gmail.com
scootstudio.com

PROJECT	29 Sycamore Close
DRAWING TITLE	Ext First Floor Plan
SCALE	1:50 @ A3
DRAWN BY	SW
CHECKED BY	JS
DATE	March 2018
DRAWING NUMBER	IPP-10-04
REVISION	-