




ELEVATION 1 AS PROPOSED | 1:100 @ A2

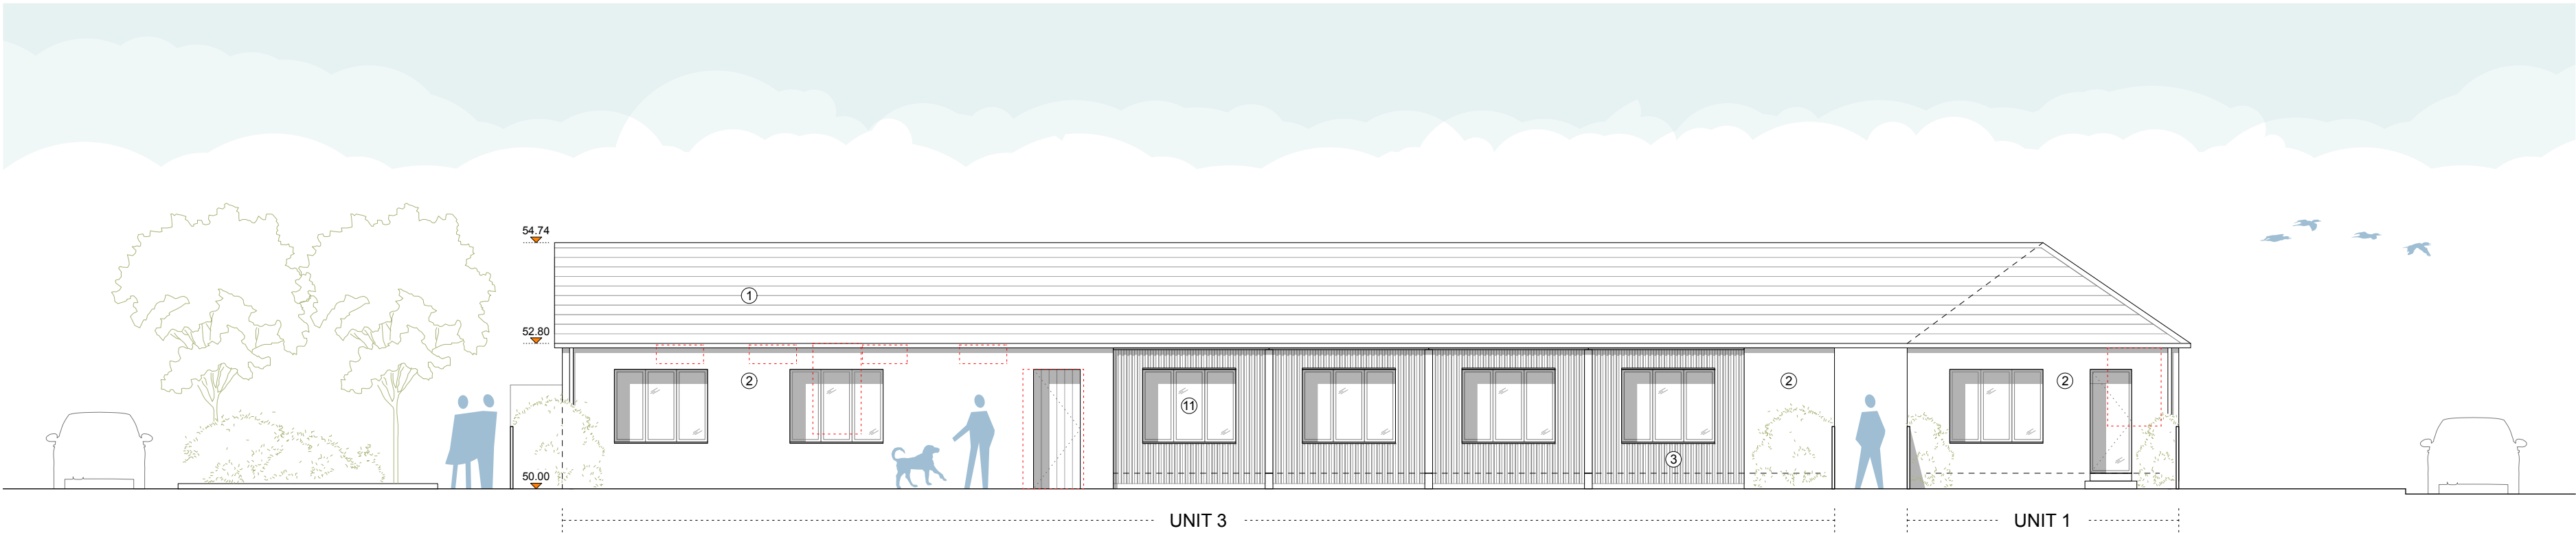

ELEVATION 2 AS PROPOSED | 1:100 @ A2

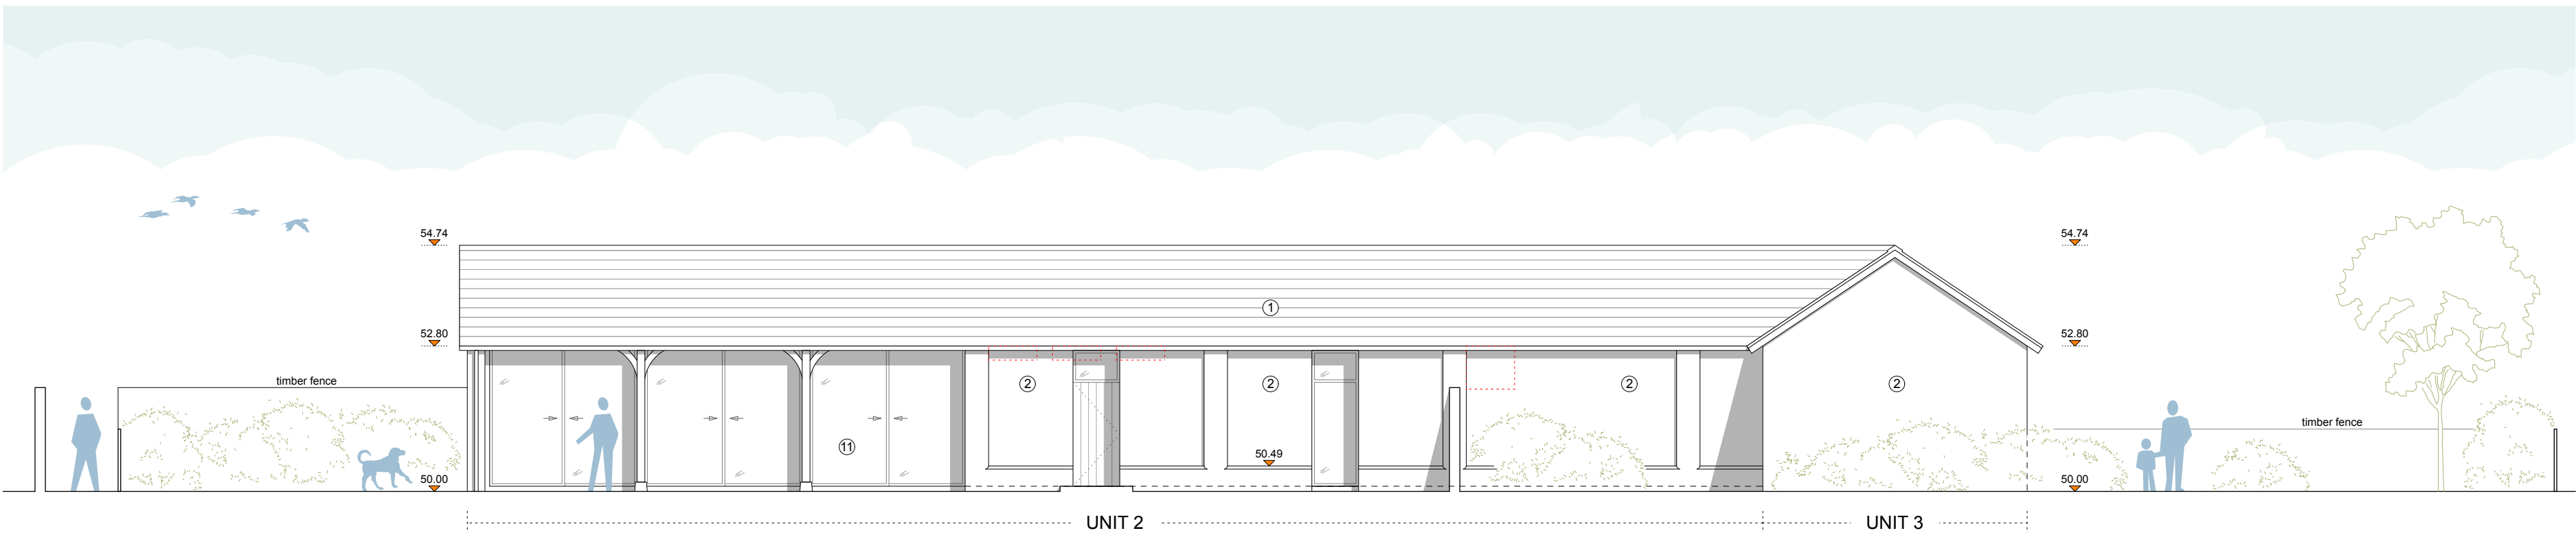

ELEVATION 3 AS PROPOSED | 1:100 @ A2

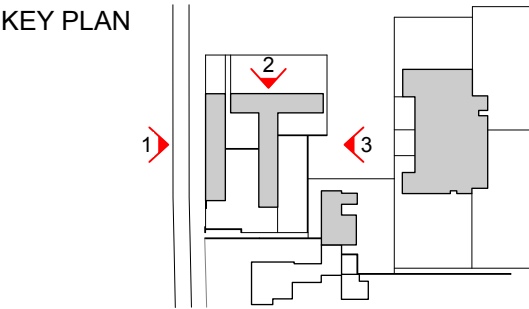

- 1. Slate roof tiles in black
- 2. External render in brick red
- 3. Vertical timber slat cladding in black
- 4. Vertical timber cladding in black
- 5. Horizontal timber slat cladding in black
- 6. Zinc roofing with standing seams - naturally weathered to matt grey
- 7. Vertical timber slat cladding in natural finish
- 8. Horizontal timber slat cladding in natural finish
- 9. Aluminium planters and canopy with tension wires to allow climbers
- 10. New aluminium rafters (100mm) on top of the existing concrete horizontal rafters with tension wires in between to allow climbers
- 11. Aluminium double glazed windows and doors in black
- 12. Aluminium double glazed windows and doors in light grey

No.	Date	By.	Comments	
Revisions				
Status				
PLANNING				
Project				
Kirby Manor Farm				
Crawshaw Architects LLP				
27 Almeida Street London N1 1TD tel: +44 (0)7939 215 114				
Title				
ELEVATIONS AS PROPOSED				
Drawing Number				
164 PP 10.01				
Drawn	Checked	Scale	Date	Revision
AC	AC	1:100 @ A2	30.05.24	-

