


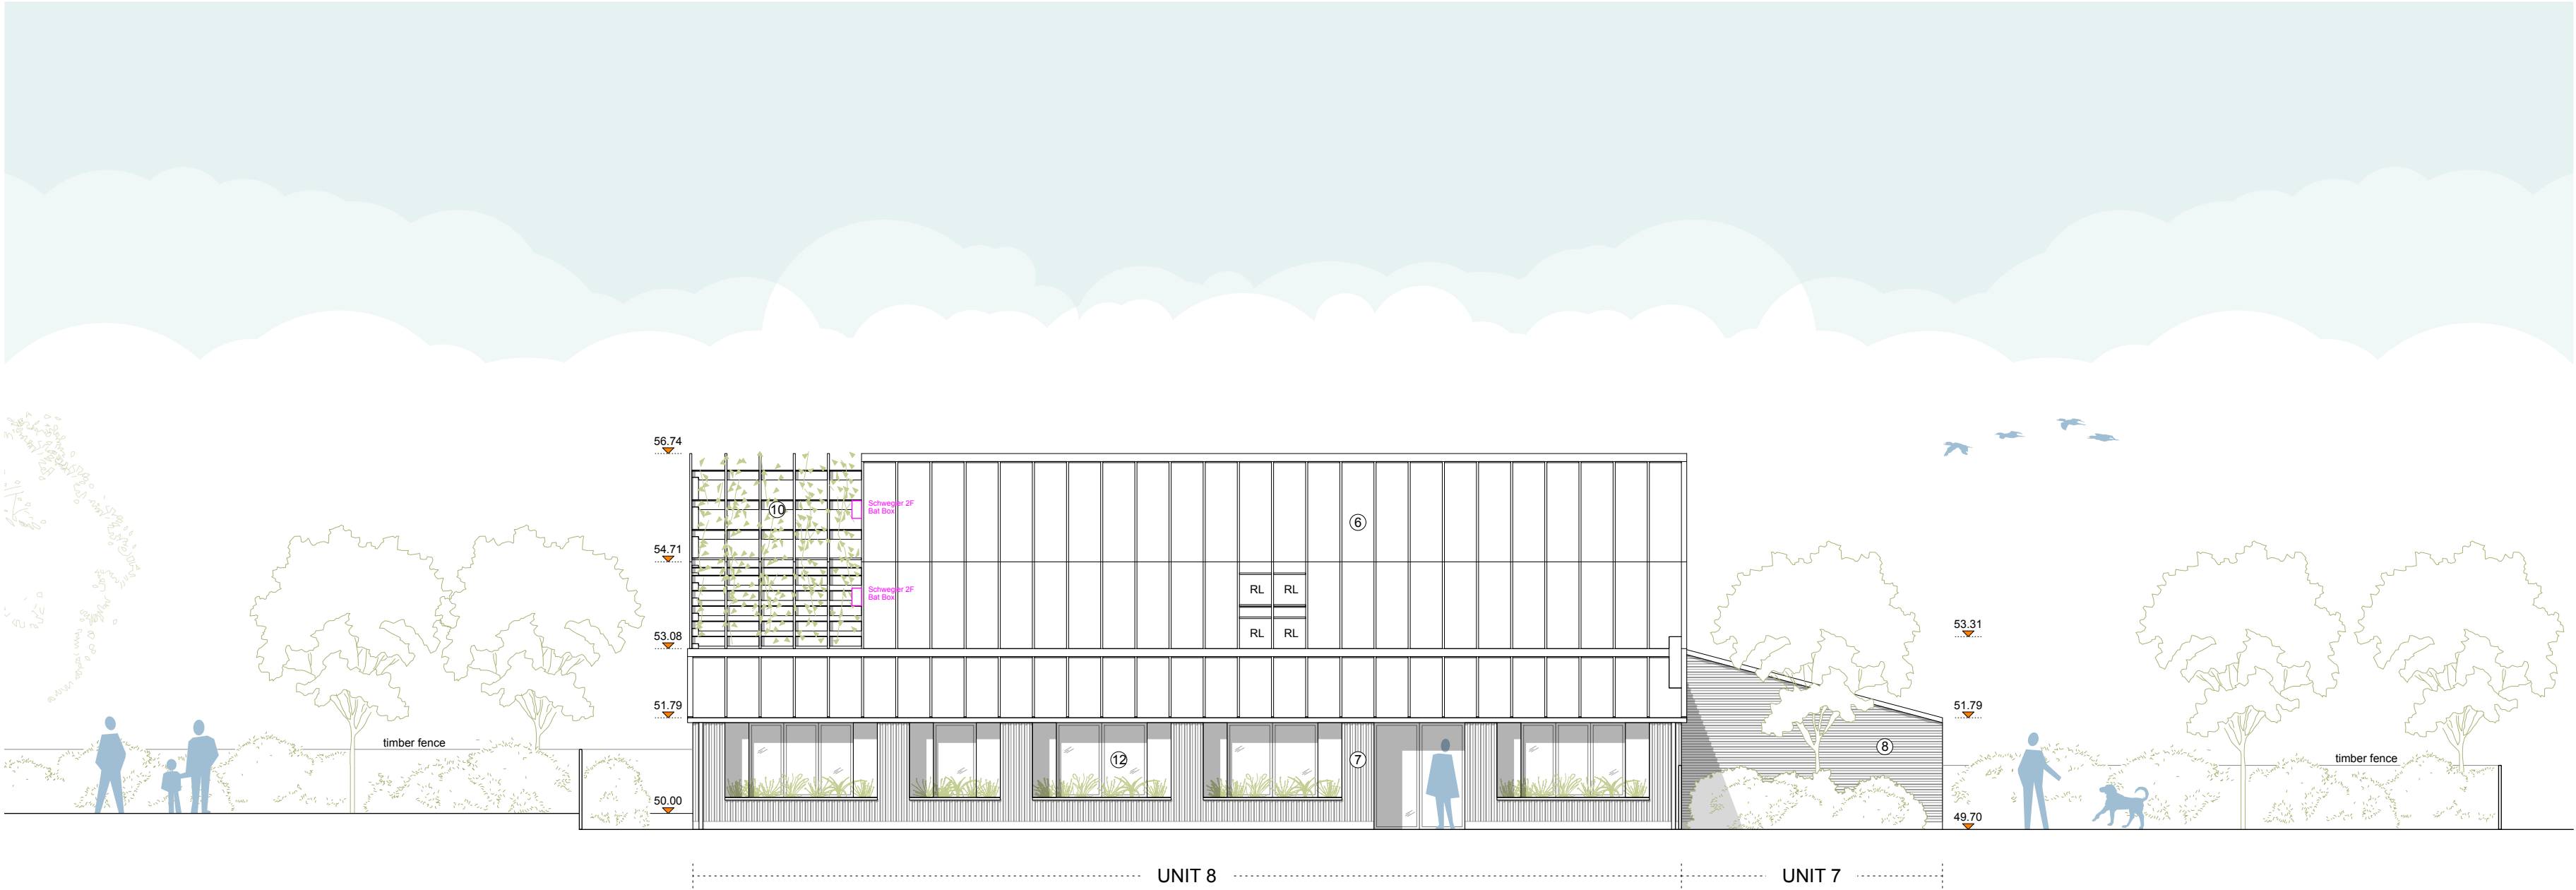

ELEVATION 15 AS PROPOSED | 1:100 @ A2



1. Slate roof tiles in black
2. External render in brick red
3. Vertical timber slat cladding in black
4. Vertical timber cladding in black
5. Horizontal timber slat cladding in black
6. Zinc roofing with standing seams - naturally weathered to matt grey
7. Vertical timber slat cladding in natural finish
8. Horizontal timber slat cladding in natural finish
9. Aluminium planters and canopy with tension wires to allow climbers
10. New aluminium rafters (100mm) on top of the existing concrete horizontal rafters with tension wires in between to allow climbers
11. Aluminium double glazed windows and doors in black
12. Aluminium double glazed windows and doors in light grey



ELEVATION 16 AS PROPOSED | 1:100 @ A2

0		1	2	3	4	5	Metres
No.	Date	By:	Comments				
Revisions							
Status							
PLANNING							
Project							
Kirby Manor Farm							
Crawshaw Architects LLP							
27 Almeida Street London N1 1TD tel: +44 (0)7939 215 114							
Title							
ELEVATIONS AS PROPOSED							
Drawing Number							
164 PP 10.06							
Drawn	Checked	Scale		Date		Revision	
AC	AC	1:100 @ A2		30.05.24		-	