




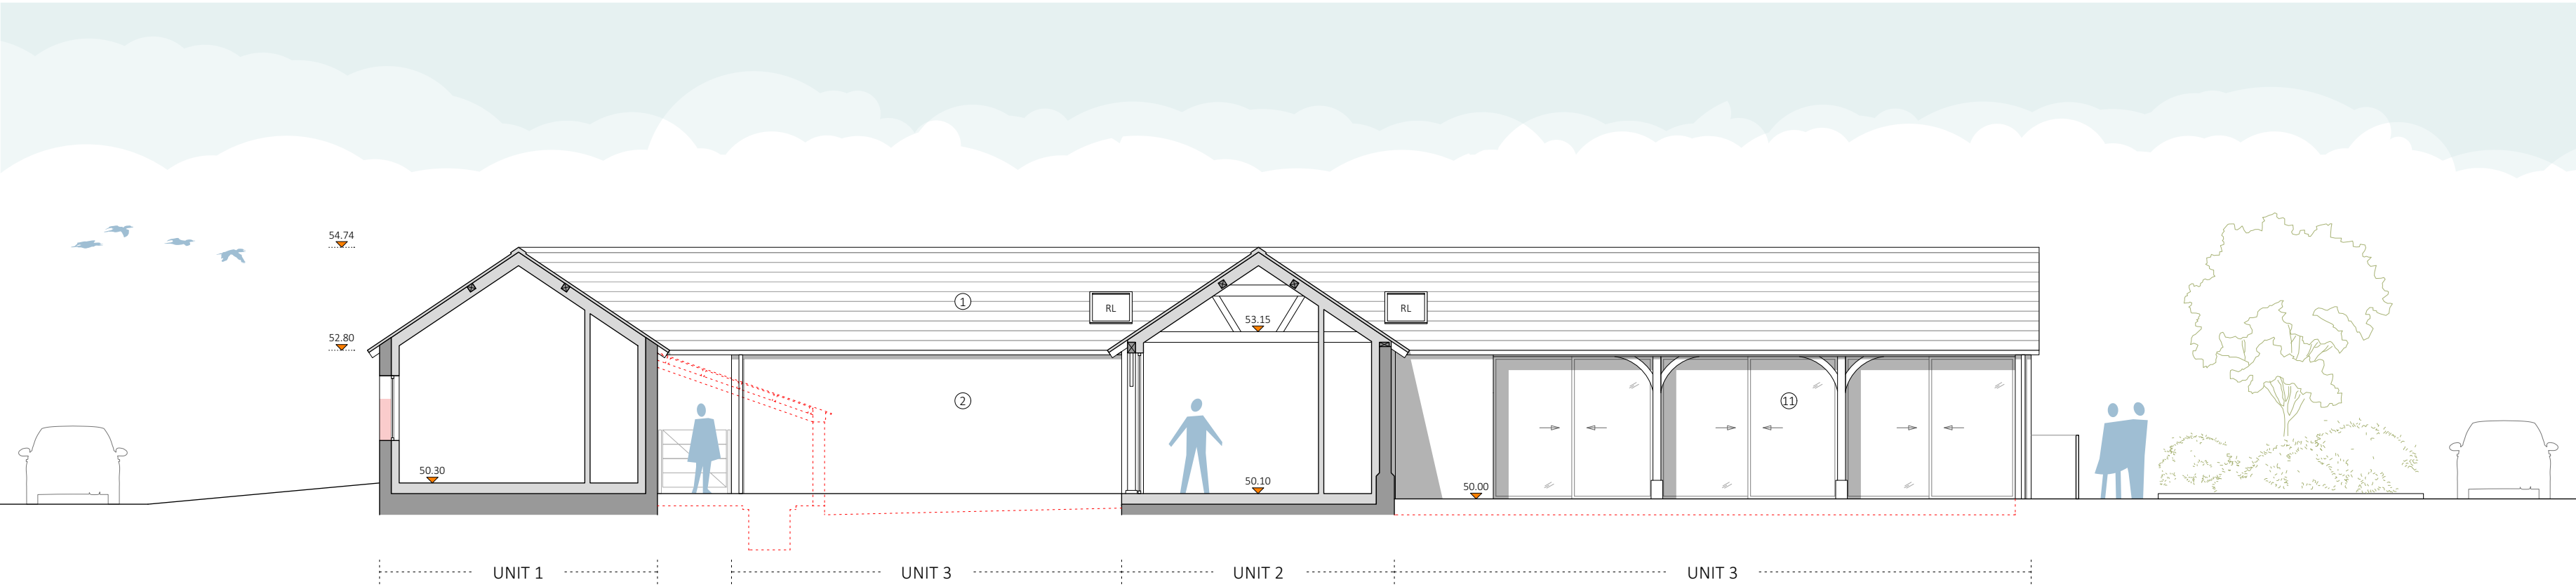


SECTION A & B AS PROPOSED | 1:100 @ A2

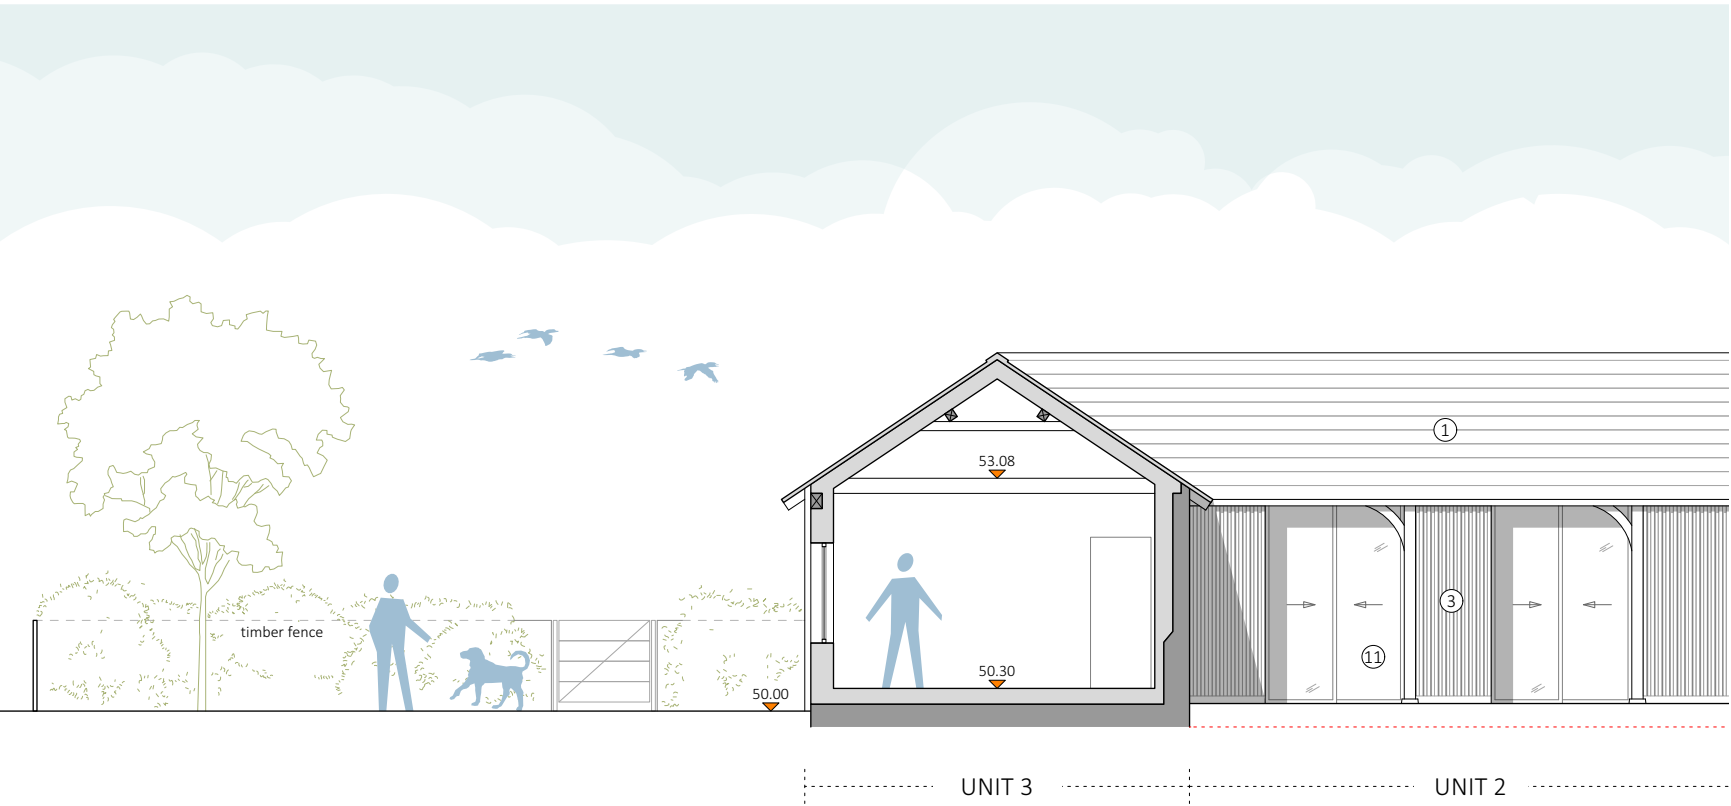

SECTION C AS PROPOSED | 1:100 @ A2

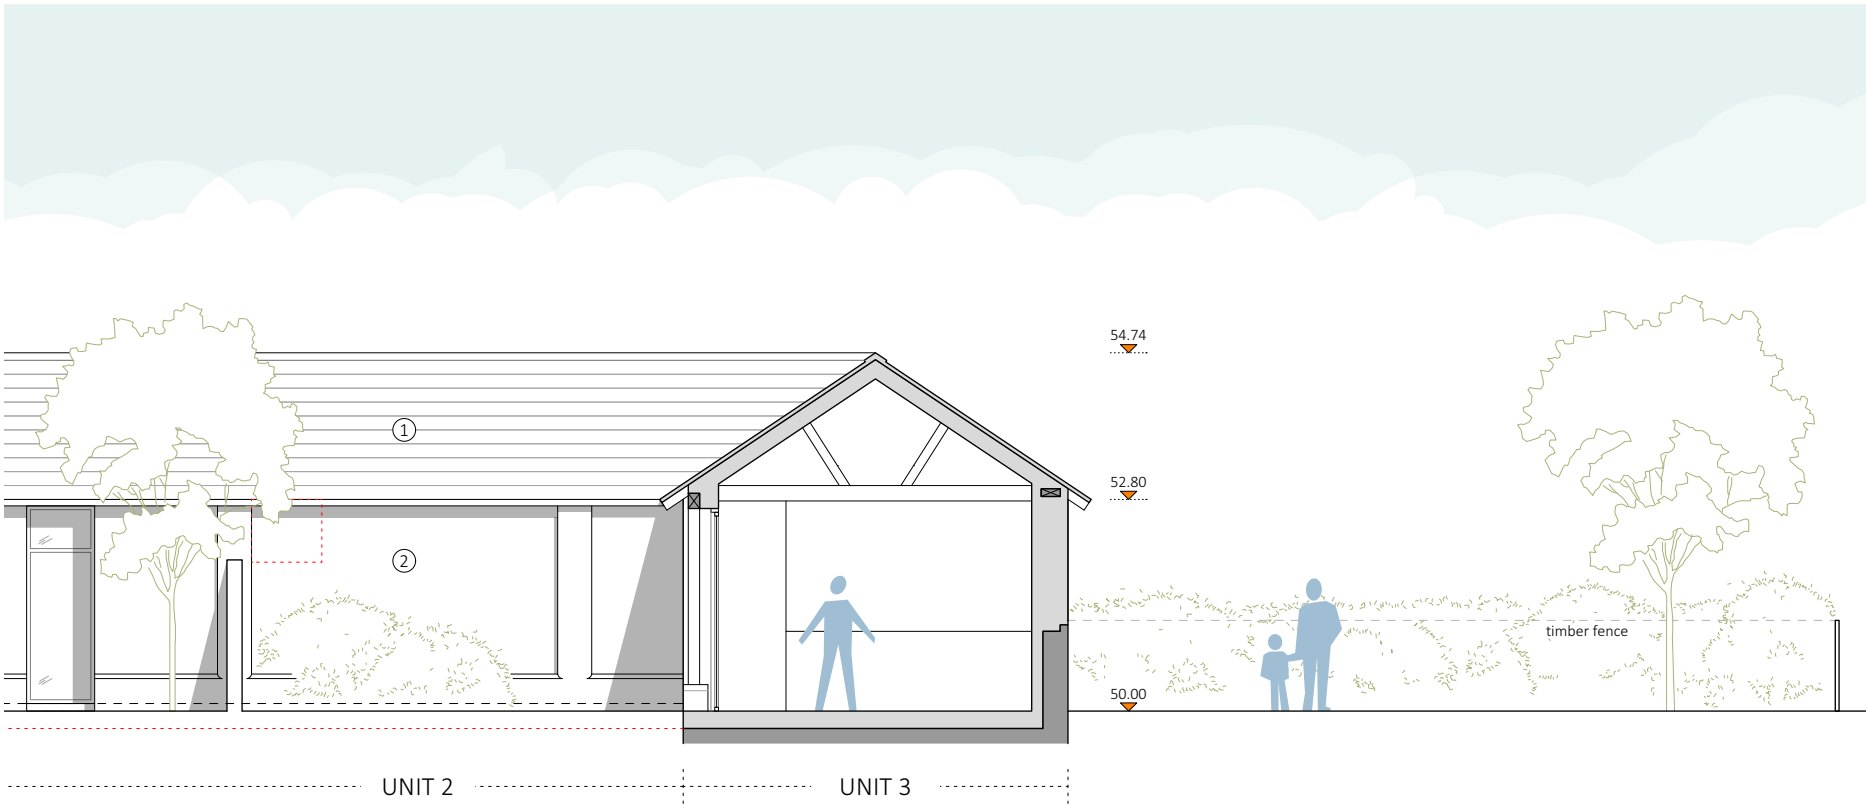

SECTION D AS PROPOSED | 1:100 @ A2

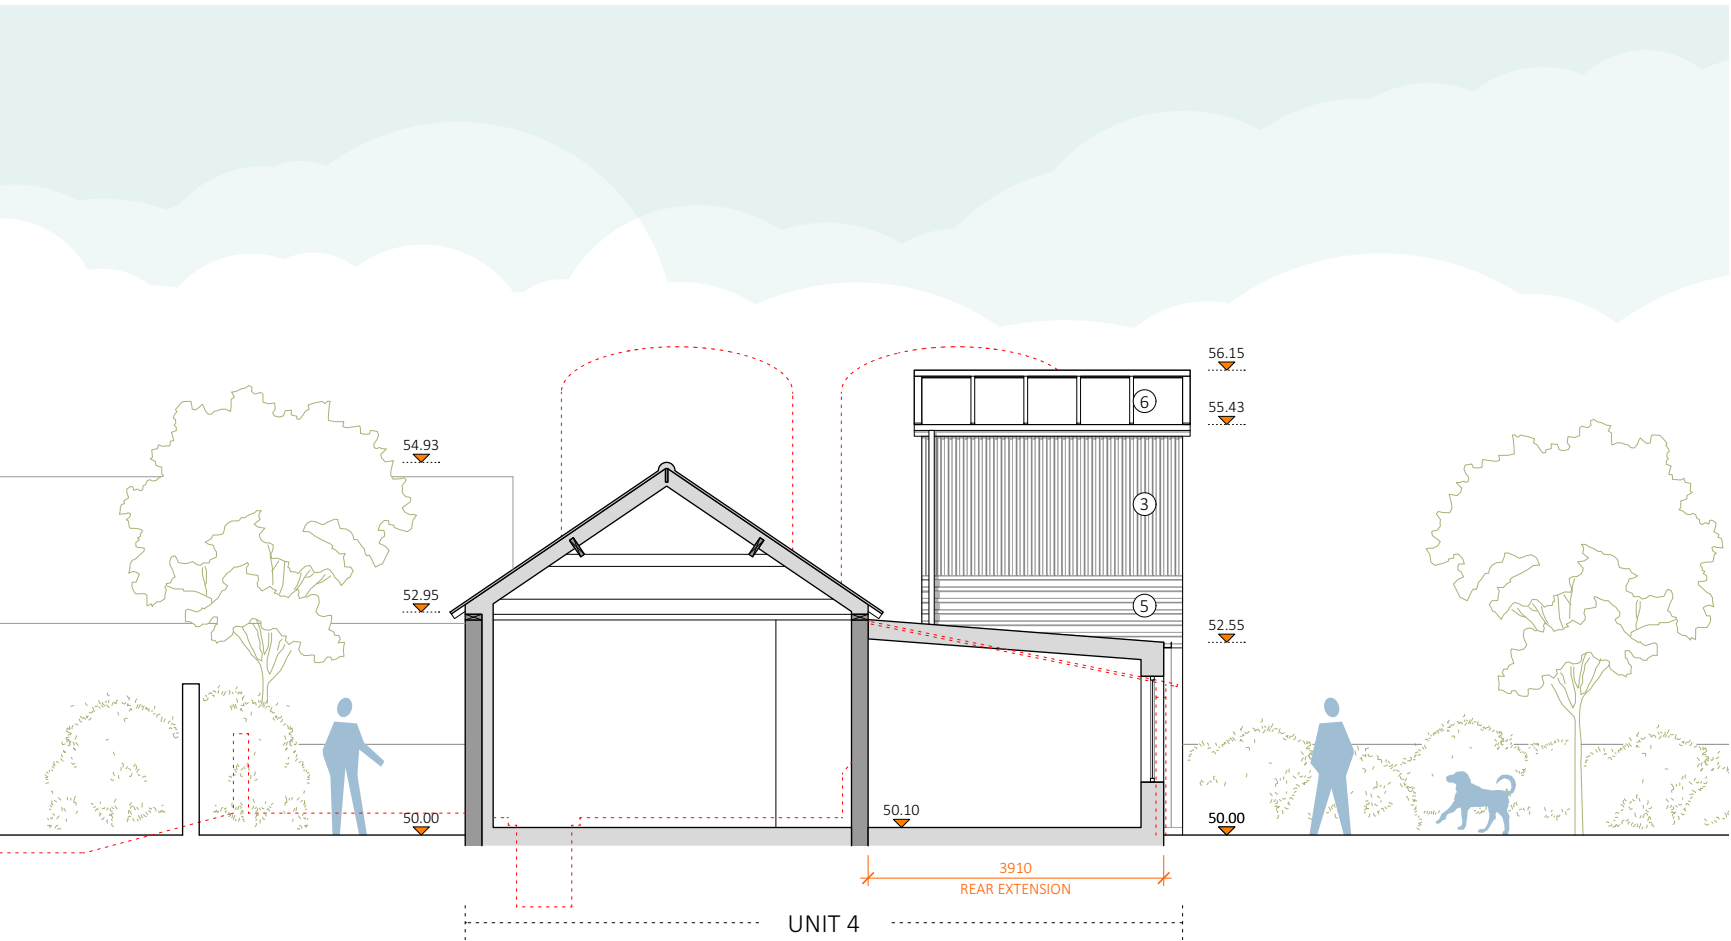


SECTION E AS PROPOSED | 1:100 @ A2

LEGEND

- EXISTING WALLS
- PROPOSED WALLS
- DEMOLITION

KEY PLAN

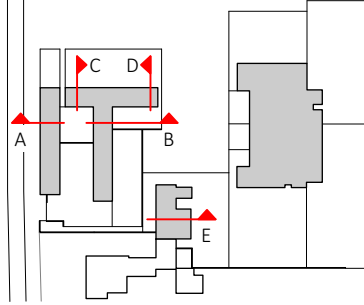

- Slate roof tiles in black
- External render in brick red
- Vertical timber slat cladding in black
- Vertical timber cladding in black
- Horizontal timber slat cladding in black
- Zinc roofing with standing seams - naturally weathered to matt grey
- Vertical timber slat cladding in natural finish
- Horizontal timber slat cladding in natural finish
- Aluminium planters and canopy with tension wires to allow climbers
- New aluminium rafters (100mm) on top of the existing concrete horizontal rafters with tension wires in between to allow climbers
- Aluminium double glazed windows and doors in black
- Aluminium double glazed windows and doors in light grey

12345					Metres
No.	Date	By.	Comments		
Revisions					
Status					
PLANNING					
Project					
Kirby Manor Barns					
Crawshaw Architects LLP					
27 Almeida Street London N1 1TD tel: +44 (0)7939 215 114					
Title					
SECTIONS AS PROPOSED					
Drawing Number					
164 PP 20.01					
Drawn	Checked	Scale	Date	Revision	
PD	AC	1:100 @ A2	30.05.24	-	