




SECTION F AS PROPOSED | 1:100 @ A2

LEGEND


EXISTING WALLS

PROPOSED WALLS

DEMOLITION

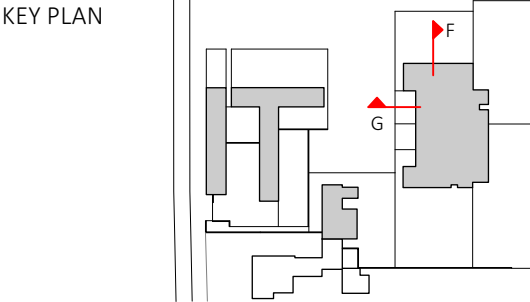

1. Slate roof tiles in black
2. External render in brick red
3. Vertical timber slat cladding in black
4. Vertical timber cladding in black
5. Horizontal timber slat cladding in black
6. Zinc roofing with standing seams - naturally weathered to matt grey
7. Vertical timber slat cladding in natural finish
8. Horizontal timber slat cladding in natural finish
9. Aluminium planters and canopy with tension wires to allow climbers
10. New aluminium rafters (100mm) on top of the existing concrete horizontal rafters with tension wires in between to allow climbers
11. Aluminium double glazed windows and doors in black
12. Aluminium double glazed windows and doors in light grey

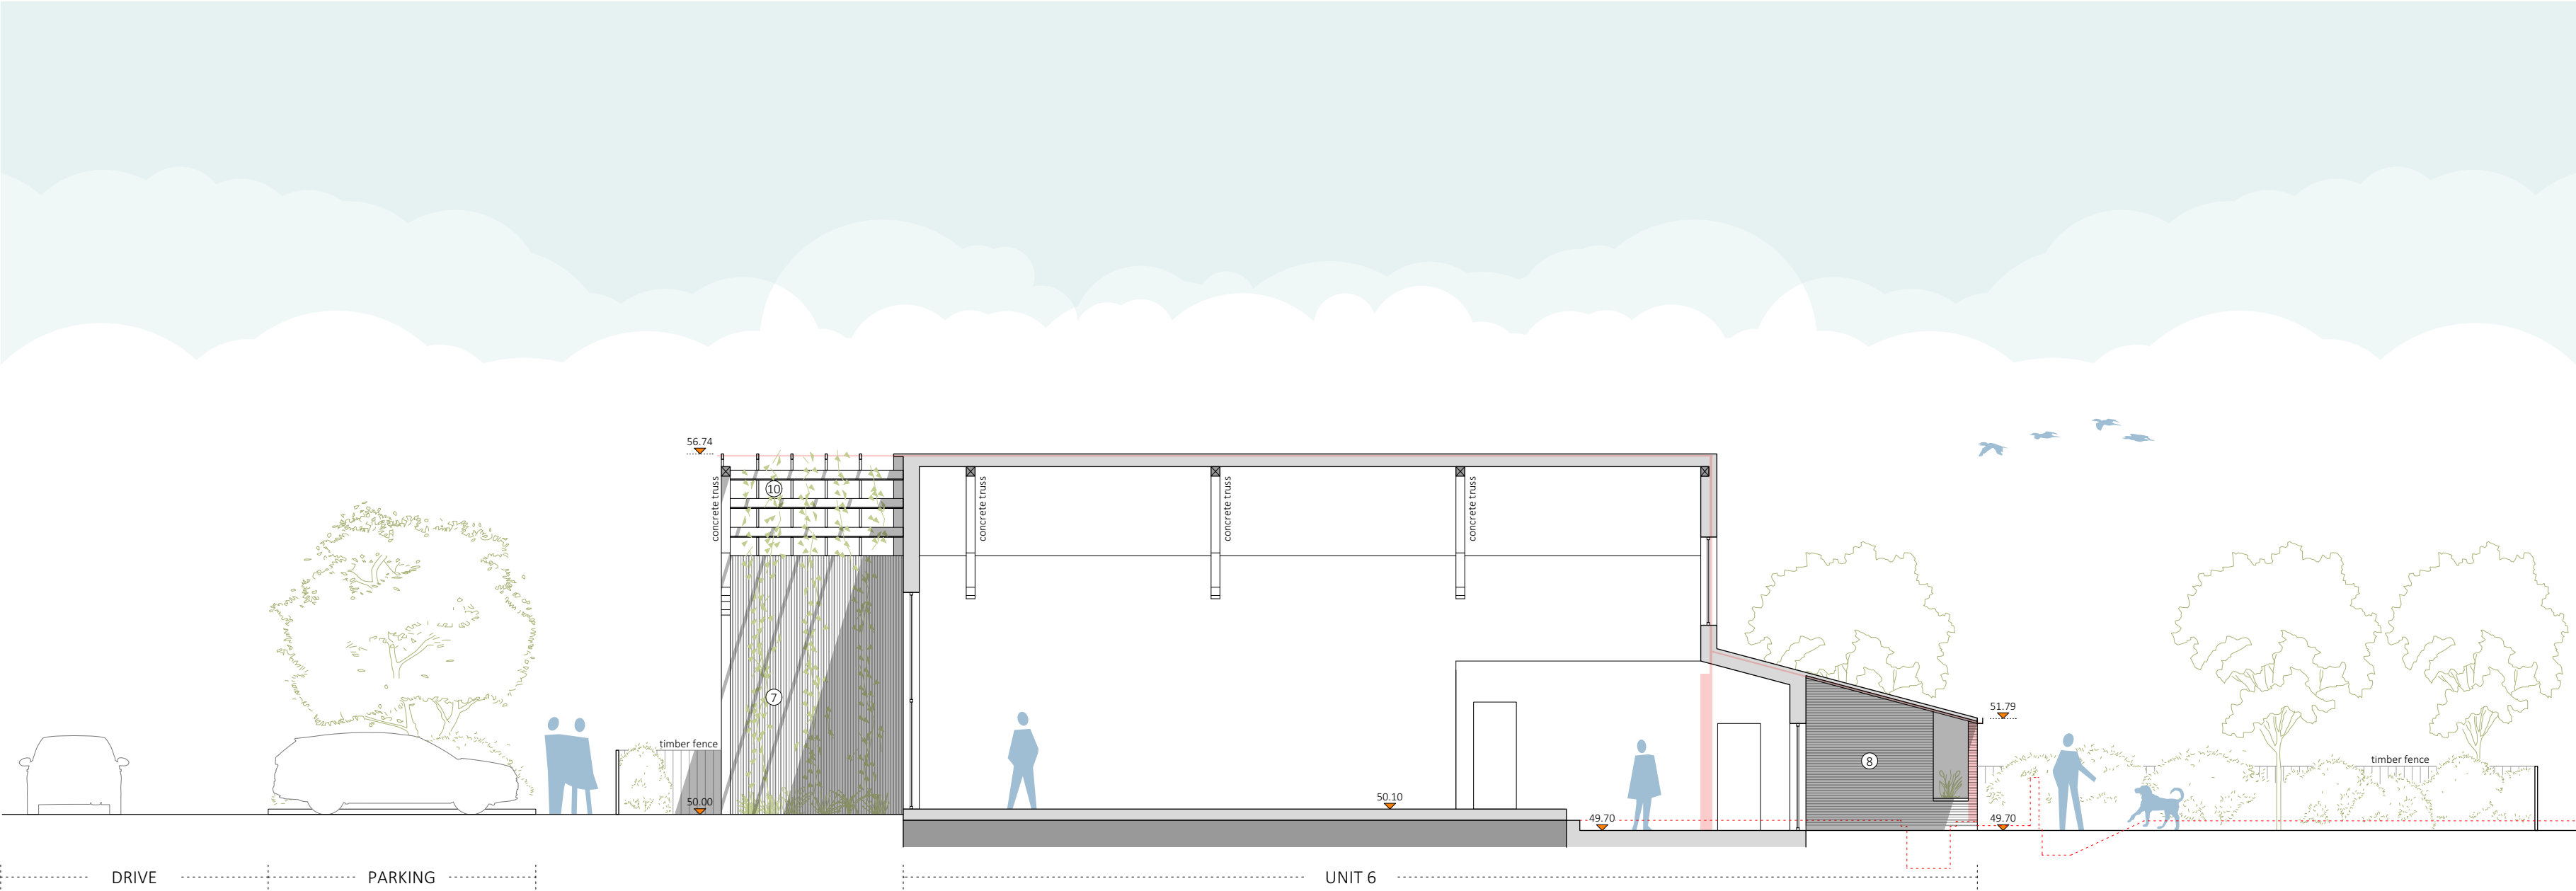

SECTION G AS PROPOSED | 1:100 @ A2

012345Metres

No.	Date	By.	Comments	
Revisions				
Status				
PLANNING				
Project				
Kirby Manor Barns				
Crawshaw Architects LLP				
27 Almeida Street London N1 1TD tel: +44 (0)7939 215 114				
Title				
SECTIONS AS PROPOSED				
Drawing Number				
164 PP 20.02				
Drawn	Checked	Scale	Date	Revision
PD	AC	1:100 @ A2	30.05.24	-