
N.H.D.C.
29 JAN 2018

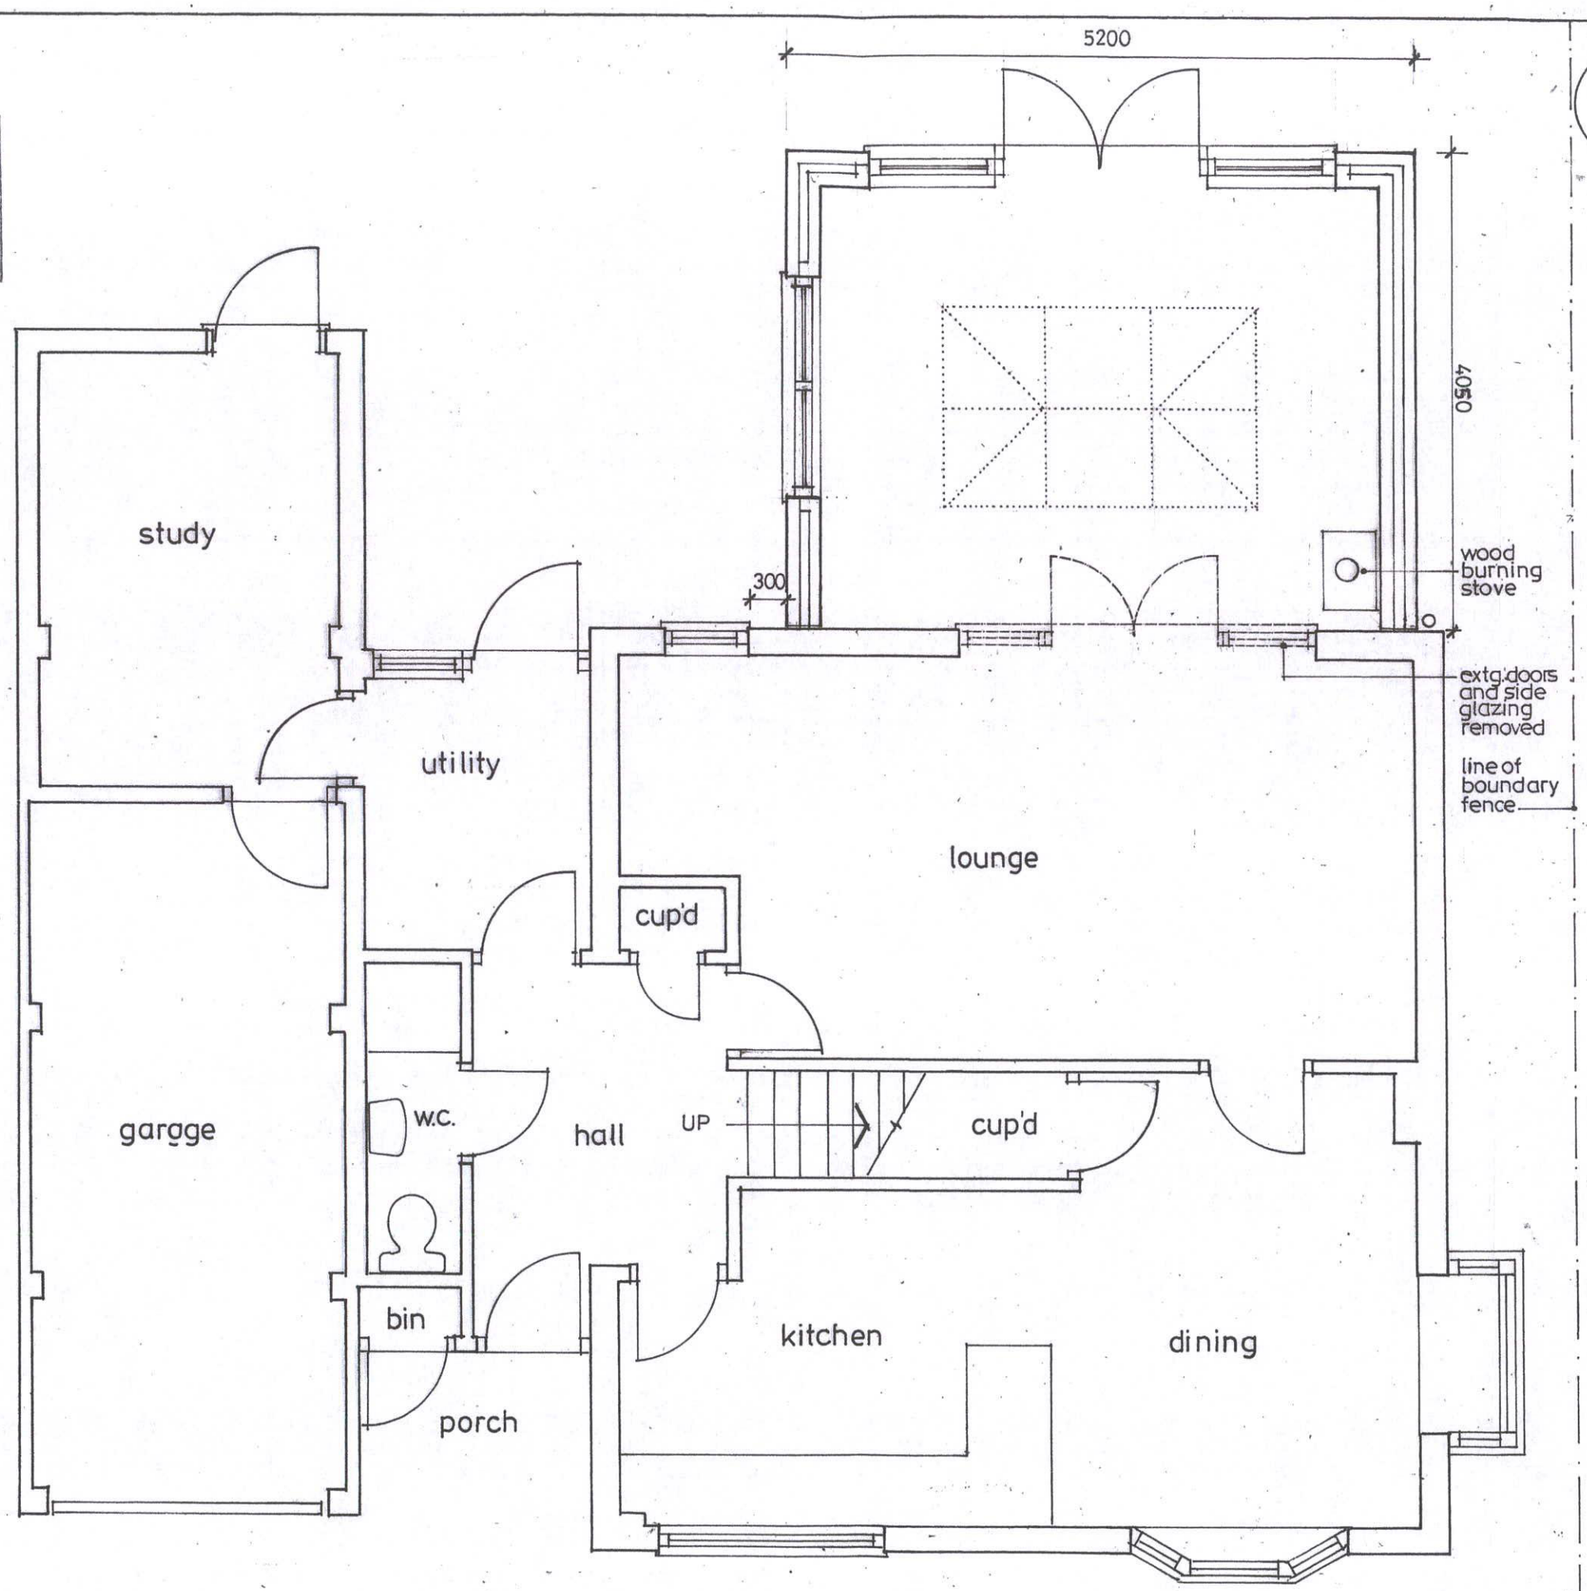

GROUND FLOOR PLAN

Notes
1. DO NOT SCALE FROM THIS DRAWING
2. CHECK ALL DIMENSIONS ON SITE

LEGEND

- existing walls
- existing doors and window removed
- new cavity walls
- line of roof lanternover

0m. 1m.
ACTUAL SCALE

Revisions

MORRIS & WEATHERALL
Chartered Architects

3 Maiden Street
Weston
Hitchin
Herts
SG4 7DG

tel: 01462 790401
fax: 01462 790726

Client
MR AND MRS ADAMS

Job title
PROPOSED EXTENSION
at
35 FARTHING DRIVE
LETCHWORTH
HERTS

Drawing title
PROPOSED PLAN

Scale	Date	Drawn
1:50	11.17	MW

Drawing Number
AFD/2/3