

N.H.D.C.
29 JAN 2018

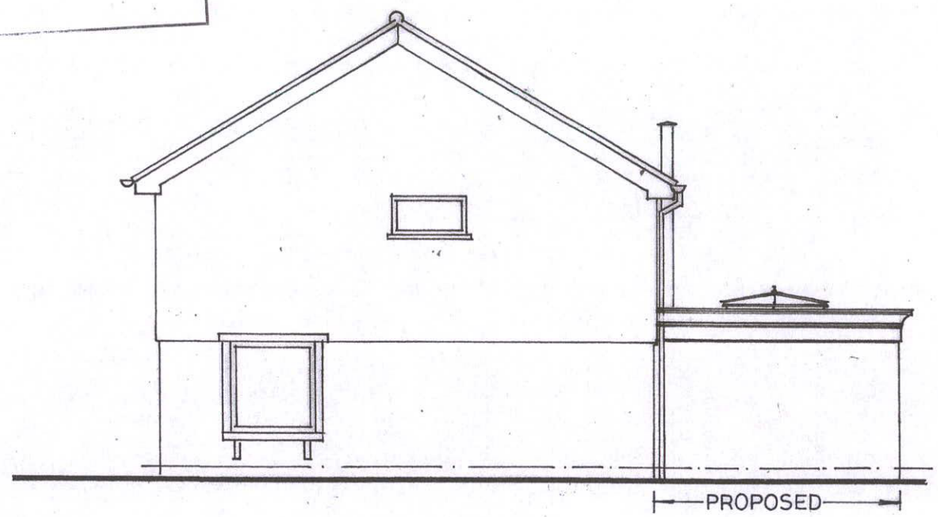

NORTH WEST ELEVATION

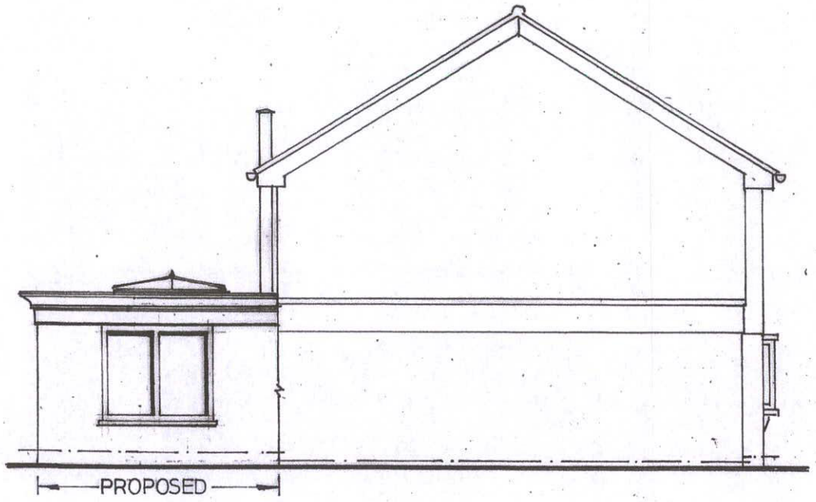

SOUTH EAST ELEVATION



SOUTH WEST ELEVATION

Notes
1. DO NOT SCALE FROM THIS DRAWING
2. CHECK ALL DIMENSIONS ON SITE

EXTERNAL MATERIALS

ROOF:
Single membrane roof system finished in grey

WALLS:
Facing brickwork to match existing

WINDOWS AND DOORS:
Upvc windows and doors finished in sage green

FASCIA AND SOFFIT
Upvc 'moulded cornice' style

ROOF LANTERN:
Aluminium framed plastic coated proprietary roof lantern finished in sage green

FLUE:
Woodburner flue in metal finished in matt black

0m. 2m.
ACTUAL SCALE

Revisions

MORRIS & WEATHERALL
Chartered Architects

3 Maiden Street
Weston
Hitchin
Herts
SG4 7DG

tel: 01462 790401
fax: 01462 790726

Client
MR AND MRS ADAMS

Job title
PROPOSED EXTENSION
at
35 FARTHING DRIVE
LETCHWORTH
HERTS

Drawing title
PROPOSED ELEVATIONS

Scale 1:100 | Date 11.17 | Drawn MW

Drawing Number
AFD/214