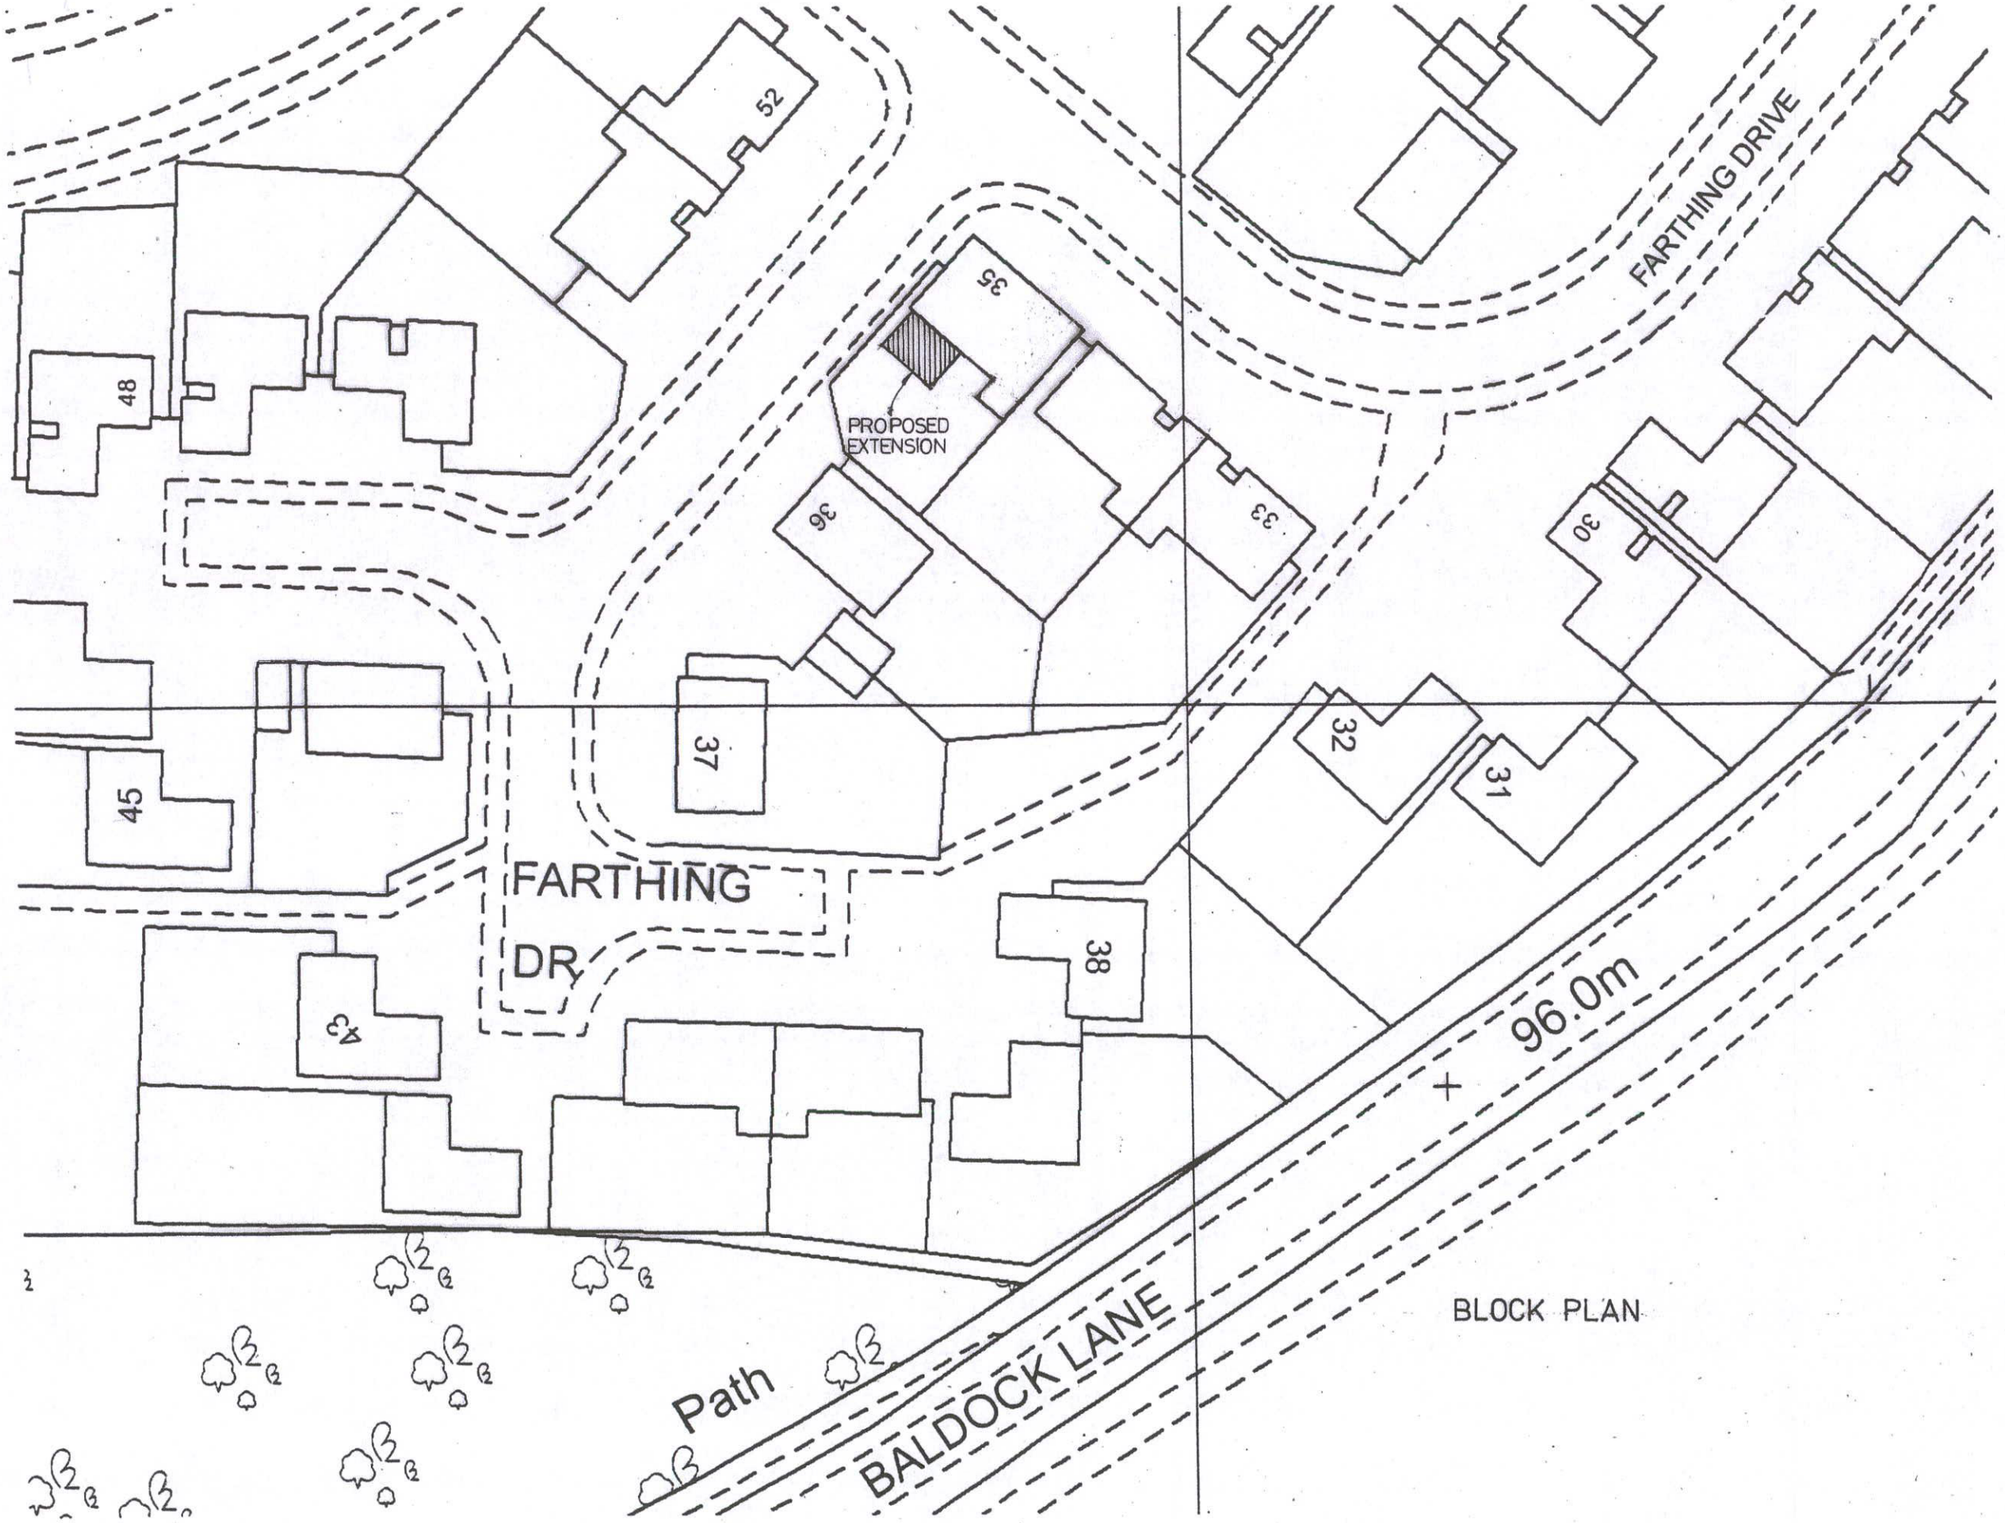


BLOCK PLAN

Notes
1. DO NOT SCALE FROM THIS DRAWING
2. CHECK ALL DIMENSIONS ON SITE

N.H.D.C.
29 JAN 2018

0m. 10m.
ACTUAL SCALE

Revisions

MORRIS & WEATHERALL
Chartered Architects

3 Maiden Street
Weston
Hitchin
Herts
SG4 7DG

tel 01462 790401
fax 01462 790726

Client
MR & MRS ADAMS

Job Title
PROPOSED EXTENSION
at
35 FARTHING DRIVE
LETCHWORTH
HERTS

Drawing title
PROPOSED
BLOCK PLAN

Scale	Date	Drawn
1:500	11.17	MW

Drawing number
AFD/2/5