proposed elevations | 1:100 at A1

EXTERNAL MATERIALS


- FACING BRICKWORK TO FRONT EXTENSIONS TO MATCH EXISTING.
- INCORPORATE CONCRETE PANEL BELOW LIVING ROOM WINDOW IF REQUIRED BY CLIENT
- REAR EXTENSION WALLS TO BE FINISHED WITH MONOCOUCHE RENDER SYSTEM TO SELECTED COLOUR.
- WHITE UPVC DOUBLE GLAZED WINDOWS BY SPECIALIST.
- 'O' INDICATES WINDOWS TO BE FITTED WITH OBSCURE GLASS
- WHITE POWDER COATED ALUMINIUM BI-FOLD SCREEN TO SPECIALISTS DESIGN.
- PROFILED CONCRETE INTERLOCKING ROOF TILES TO MATCH EXISTING, WITH LEAD FLASHINGS & VALLEYS
- WHITE UPVC FASCIAS, SOFFITS & BARGEBOARDS.
- WHITE UPVC RAINWATER GOODS.

0 1:0 50 100
SCALE 1:100 AT A1

0 0.5 1.0 2.0 5.0
SCALE 1:50 AT A1




rear

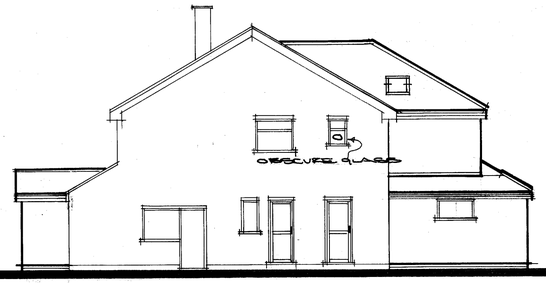


side




front

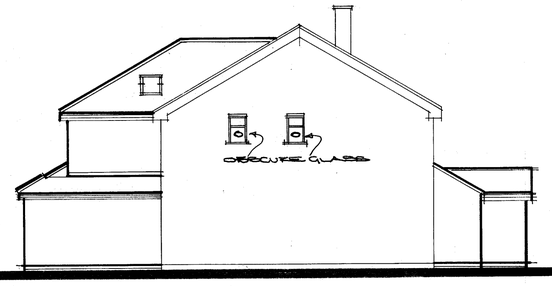


side

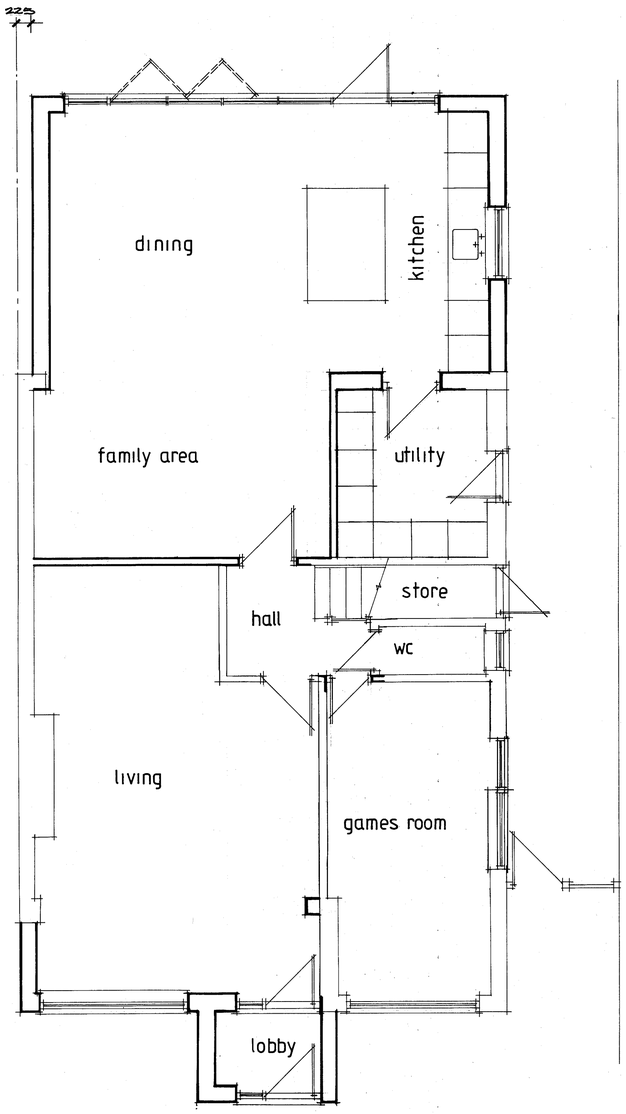

proposed ground floor plan | 1:50 at A1

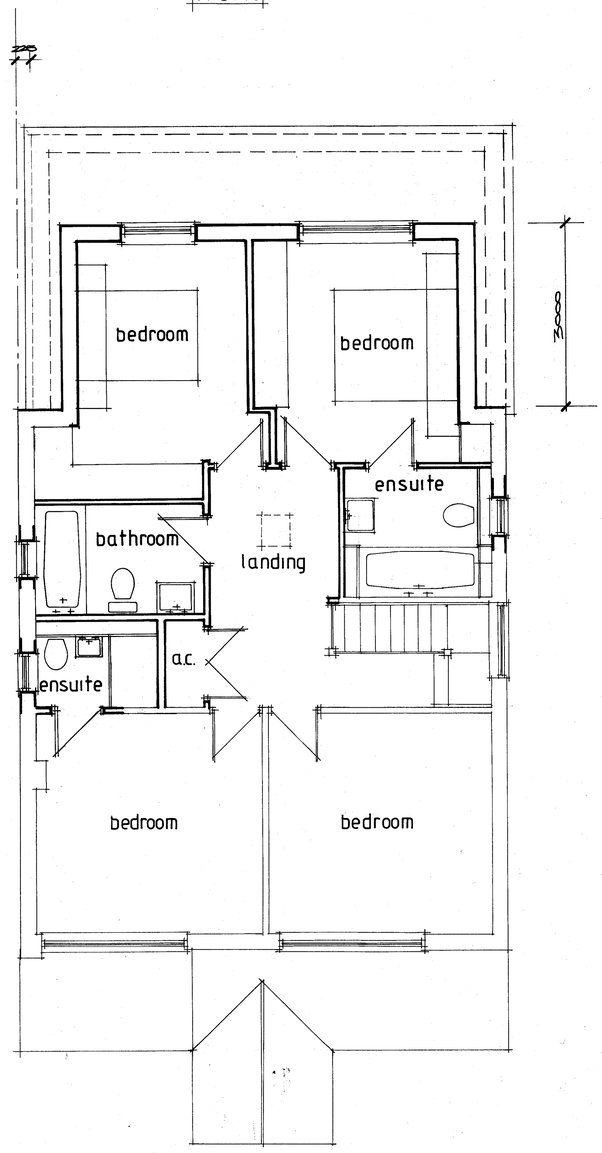

proposed first floor plan | 1:50 at A1

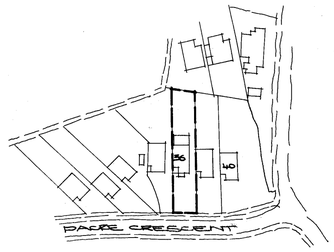

location plan | approx 1:1250 at A1



RUSSELL LINARD

Building Consultant Telephone 07879 443898
33 Green Street Old Stevenage Hertfordshire SG1 3DS

CLIENT: **Dan & Laura Dye**

PROPERTY:
36 Dacre Crescent
Kimpton
Hertfordshire SG4 8QJ

Proposed ground plan.
Proposed first floor plan.
Proposed elevations.
Location plan.

DRAWN: **RL** DATE: April 2018

SCALES: **1:50, 1:100 and 1:1250 at A1**

Drawing No. **RL/4884/36-02** Rev. **B**